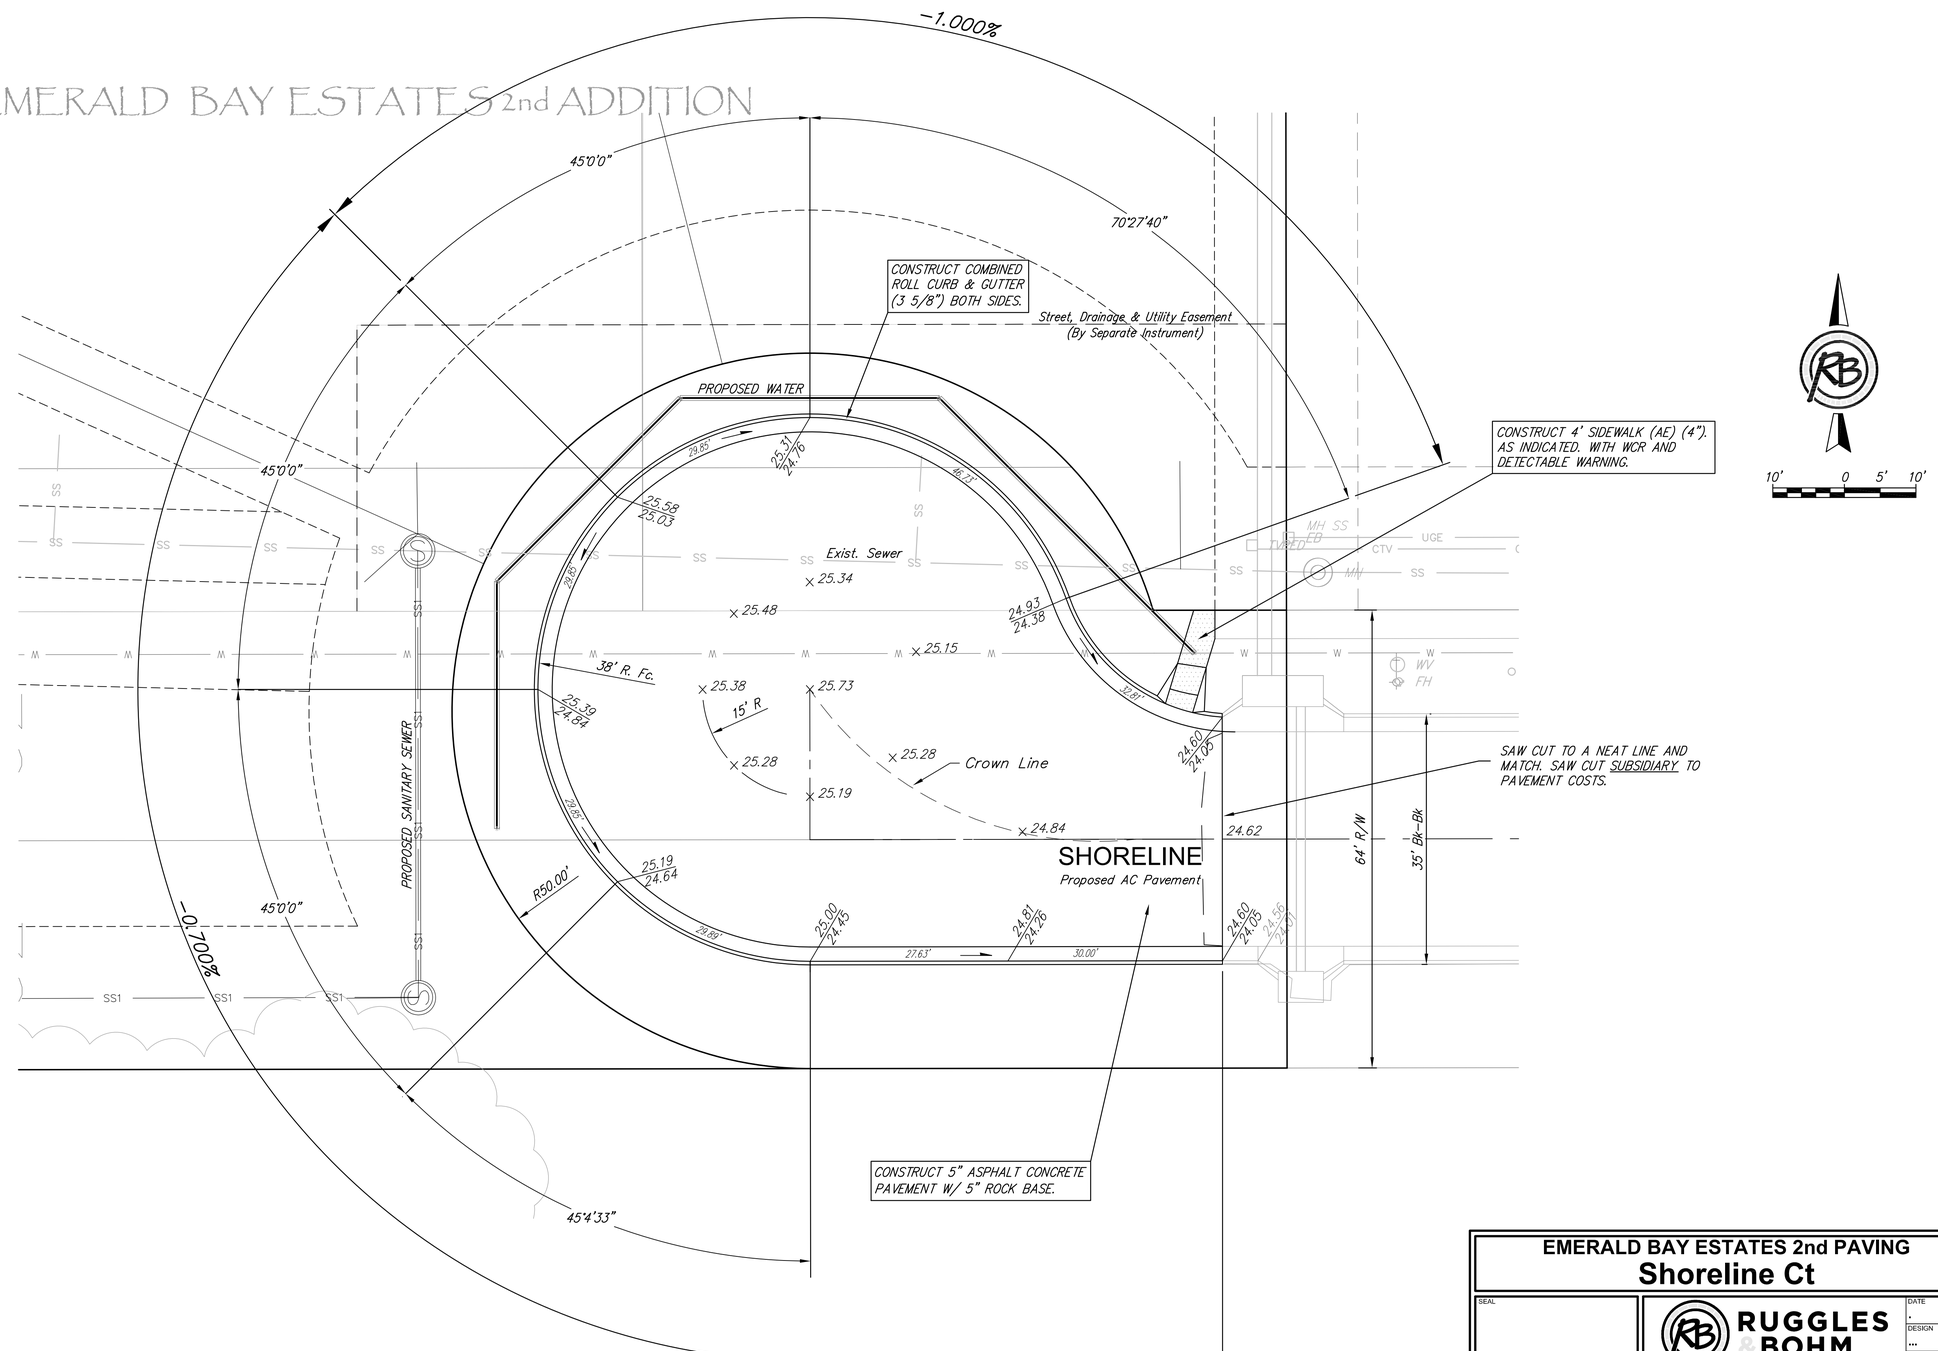

(c) Copyright 2015, Ruggles & Bohm, P.A.

EMERALD BAY ESTATES 2nd PAVING

Shoreline Ct

SEAL

RUGGLES & BOHM

ENGINEERING | SURVEYING | LANDSCAPE ARCHITECTURE | GOVERNMENT

924 NORTH MAIN WICHITA, KANSAS 67203 P (316) 264-8008 F (316) 264-4621
WWW.RBKANSAS.COM

PROJECT NUMBER	RB JOB NO.	DWG. SCALE	DATE
472-85311	4770E	...	.
DRAWING FILE			DESIGN ...
Emerald Bay engineering base [Shoreline Ct]			DRAWN ...
			REVIEW .
			SHEET 8 OF 19