
FHWA REGION NO.	STATE	PROJECT NO.	FISCAL YEAR	SHEET NO.	TOTAL SHEETS
7	KANSAS	87-N-0223-01	2002	36	56

PHASE IV

2 0 5 10
Scale: 1:500

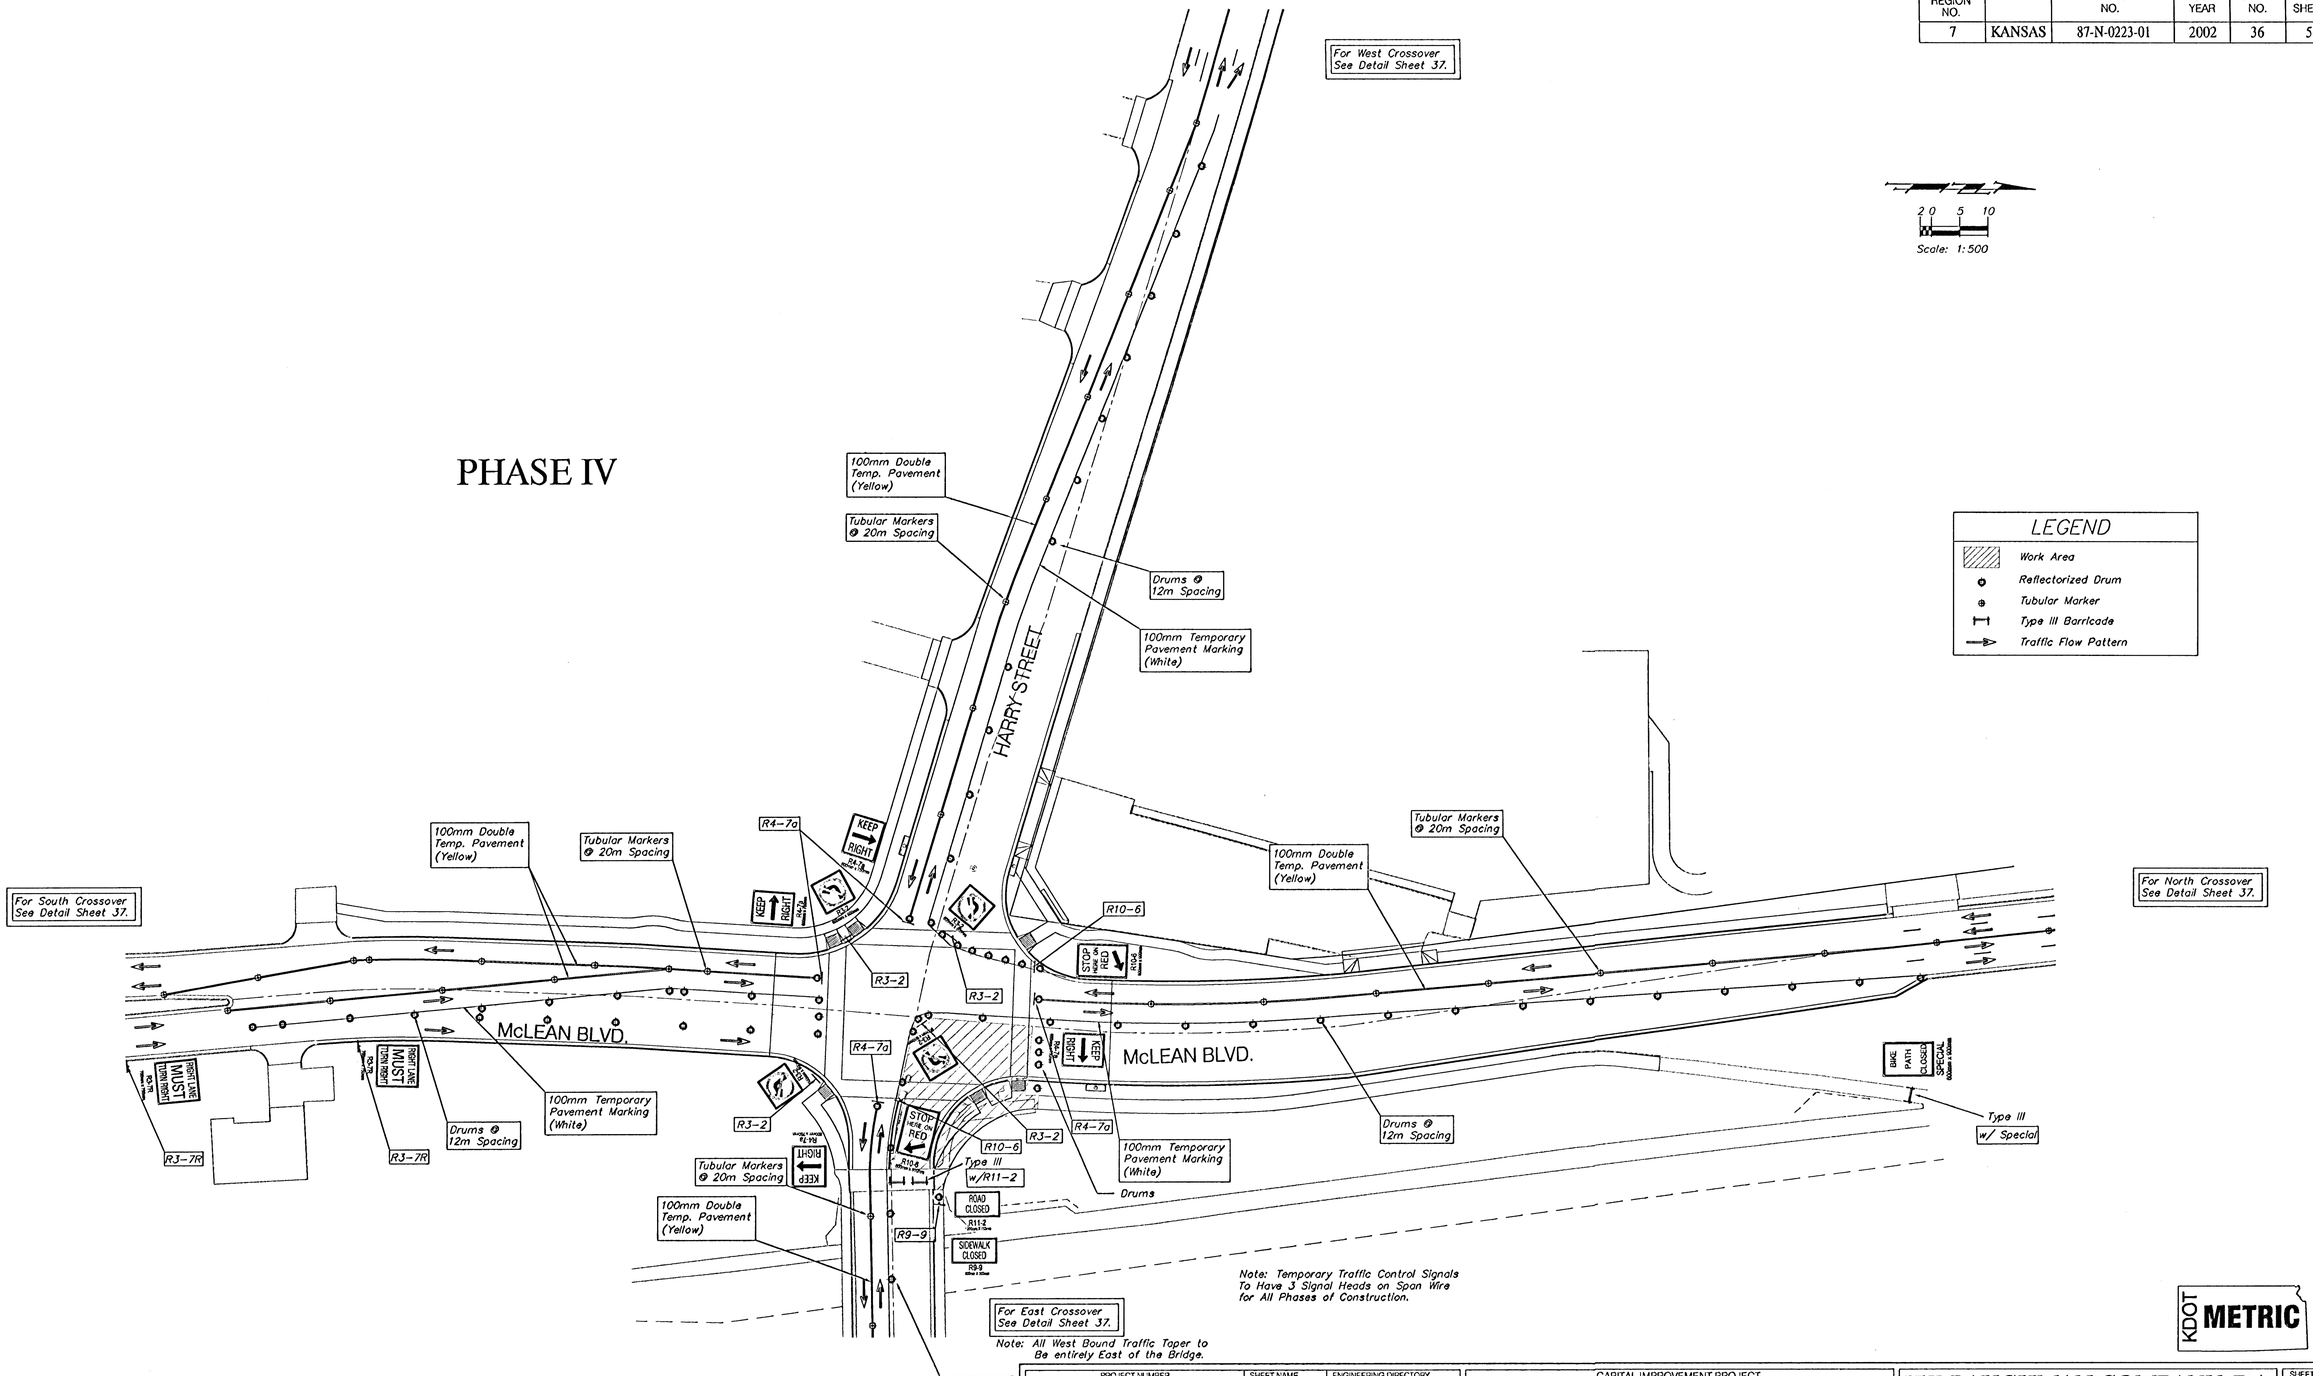

LEGEND

- Work Area
- Reflectorized Drum
- Tubular Marker
- Type III Barricade
- Traffic Flow Pattern

KDOT **METRIC**

PROJECT NUMBER	SHEET NAME	ENGINEERING DIRECTORY
472-83781	Con04	F:\\HarryMcLean\Conseq

DESIGN	DRAWN	APPROVED	DATE	SCALE	BAUGHMAN NO
JFB	KWR	JFB	Aug 2003	1:500 SI	01-03-B943

CAPITAL IMPROVEMENT PROJECT

CONSTRUCTION SEQUENCING

HARRY AND McLEAN INTERSECTION IMPROVEMENTS

BAUGHMAN COMPANY, P.A.
ENGINEERING, SURVEYING, & PLANNING
316-262-7271 • 315 ELLIS • WICHITA, KANSAS 67211

SHEET 36 OF 56