F.H.W.A. REGION NO.	STATE	PROJECT NO.	FISCAL YEAR	SHEET NO.	TOTAL SHEETS
7	KANSAS	87 N-0230-01	2003	49	73

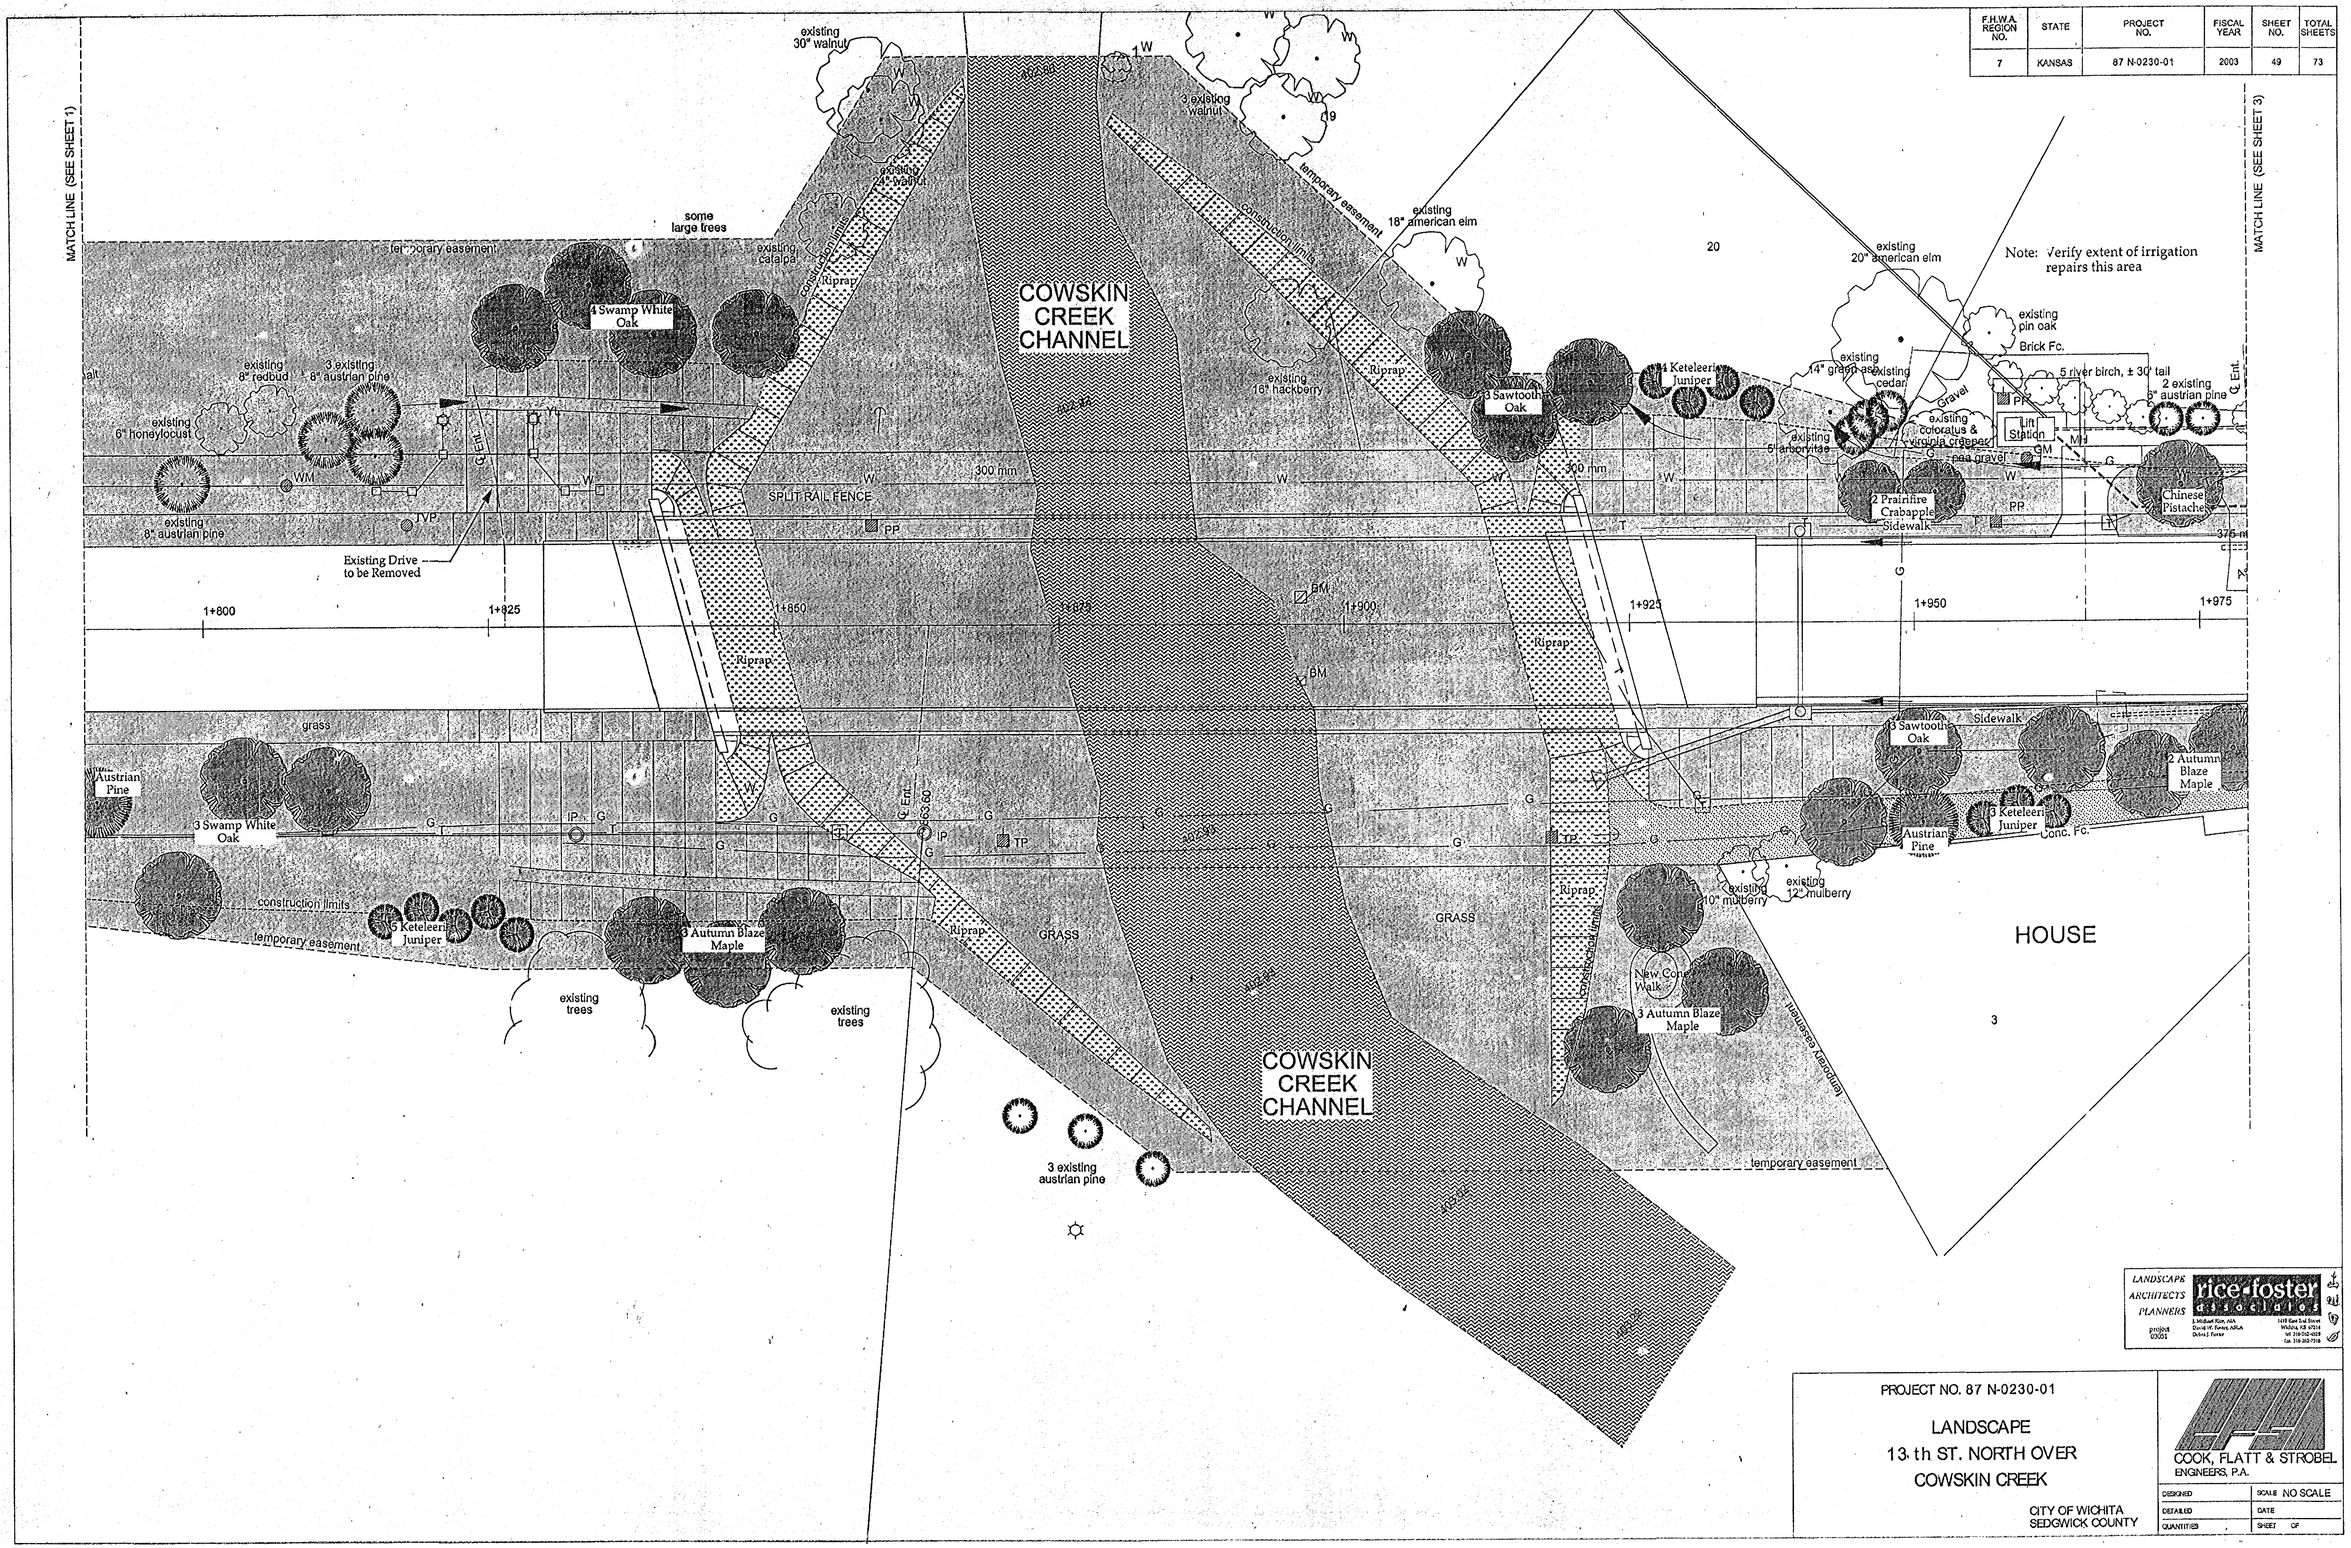

LANDSCAPE ARCHITECTS PLANNERS
rice•foster associates
project 02001
J. Michael Rice, AIA
David W. Foster, ASLA
Debra J. Foster
1415 East 3rd Street
Wichita, KS 67214
tel 316-262-4208
fax 316-262-7516

PROJECT NO. 87 N-0230-01

LANDSCAPE
13th ST. NORTH OVER
COWSKIN CREEK

CITY OF WICHITA
SEDGWICK COUNTY

COOK, FLATT & STROBEL ENGINEERS, P.A.

DESIGNED	SCALE NO SCALE
DETAILED	DATE
QUANTITIES	SHEET OF