
STATE	PROJECT NO	FISCAL YEAR	SHEET NO.	TOTAL SHEETS
KANSAS	87 N-0230-01	2003	52	73

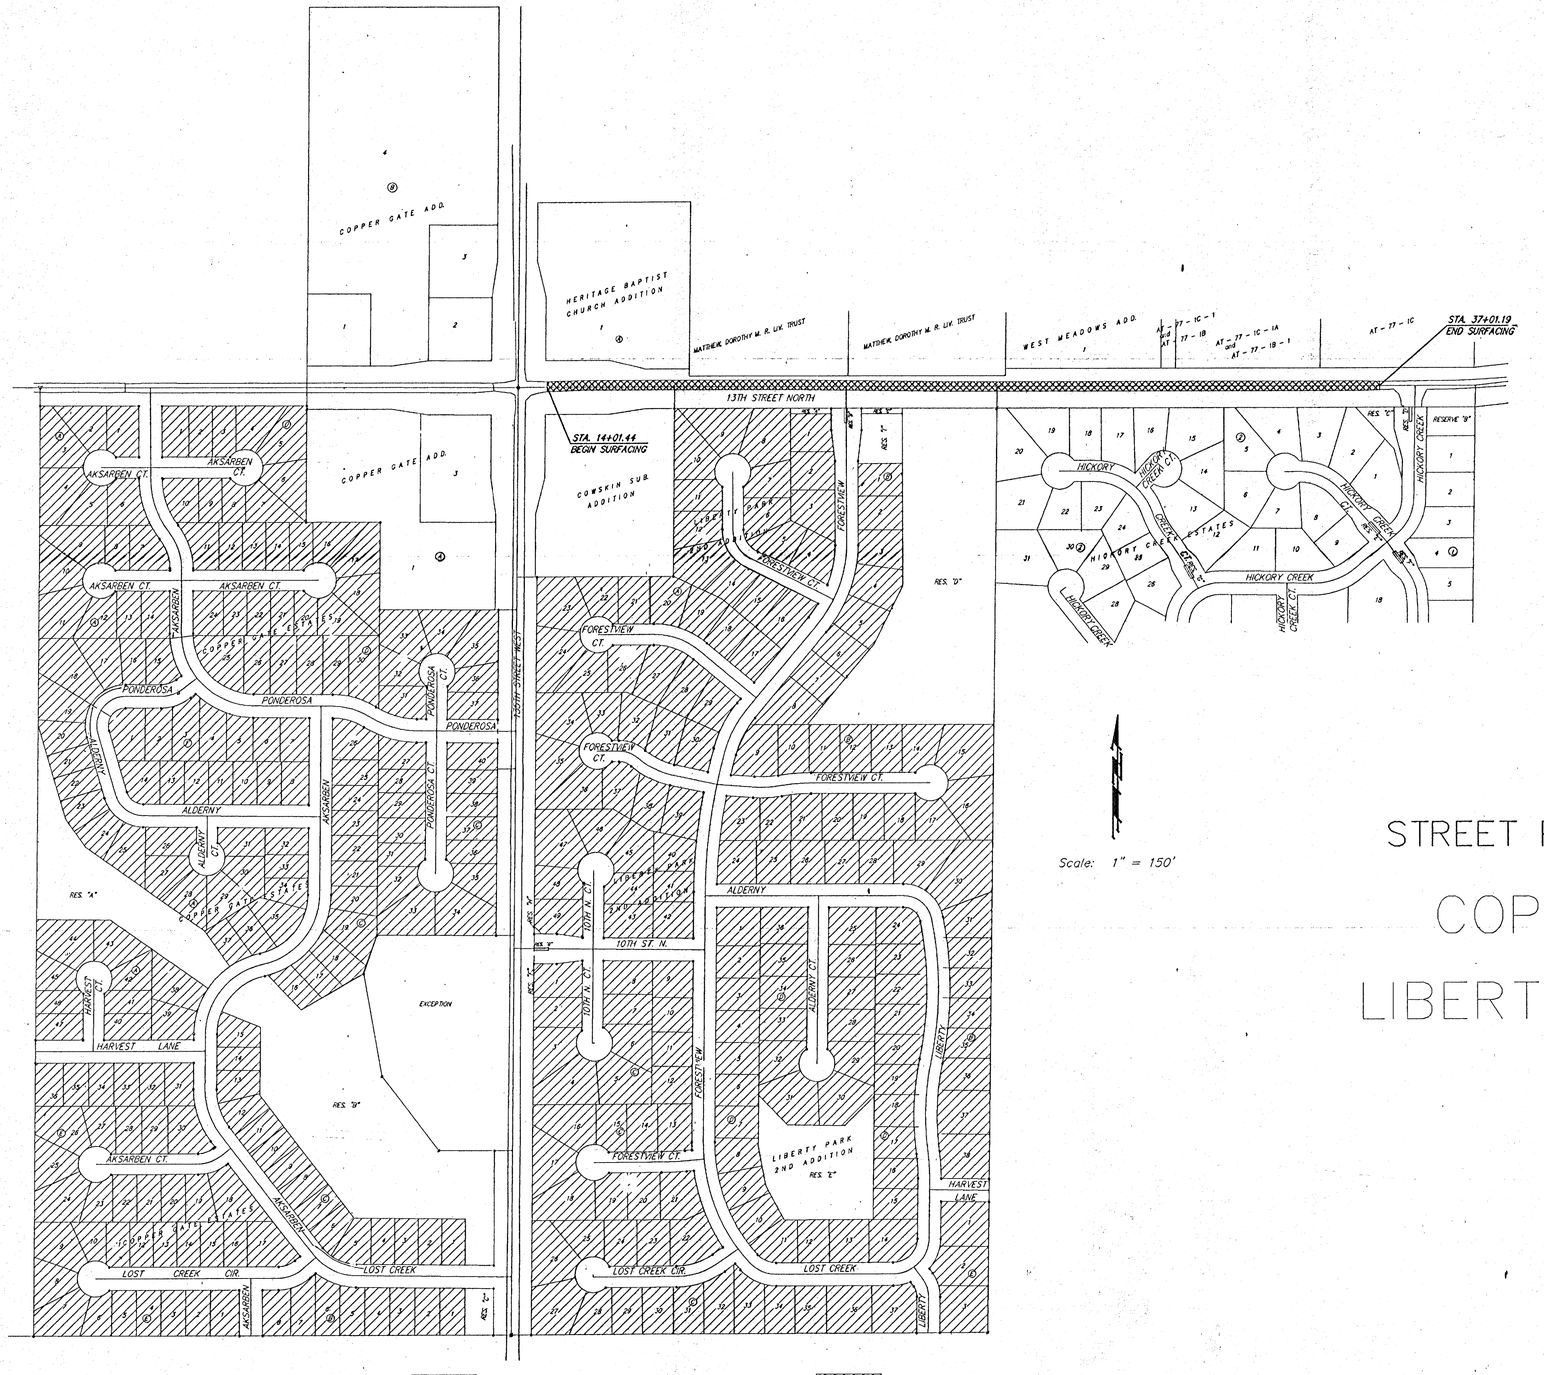

Scale: 1" = 150'

STREET PAVING for 13TH STREET NORTH

to serve

COPPER GATE ESTATES

and

LIBERTY PARK 2nd ADDITION

Benefit District

Proposed Streets

ENGINEERING, SURVEYING, & PLANNING
316-262-7271 • 315 ELLIS • WICHITA, KANSAS 67211