
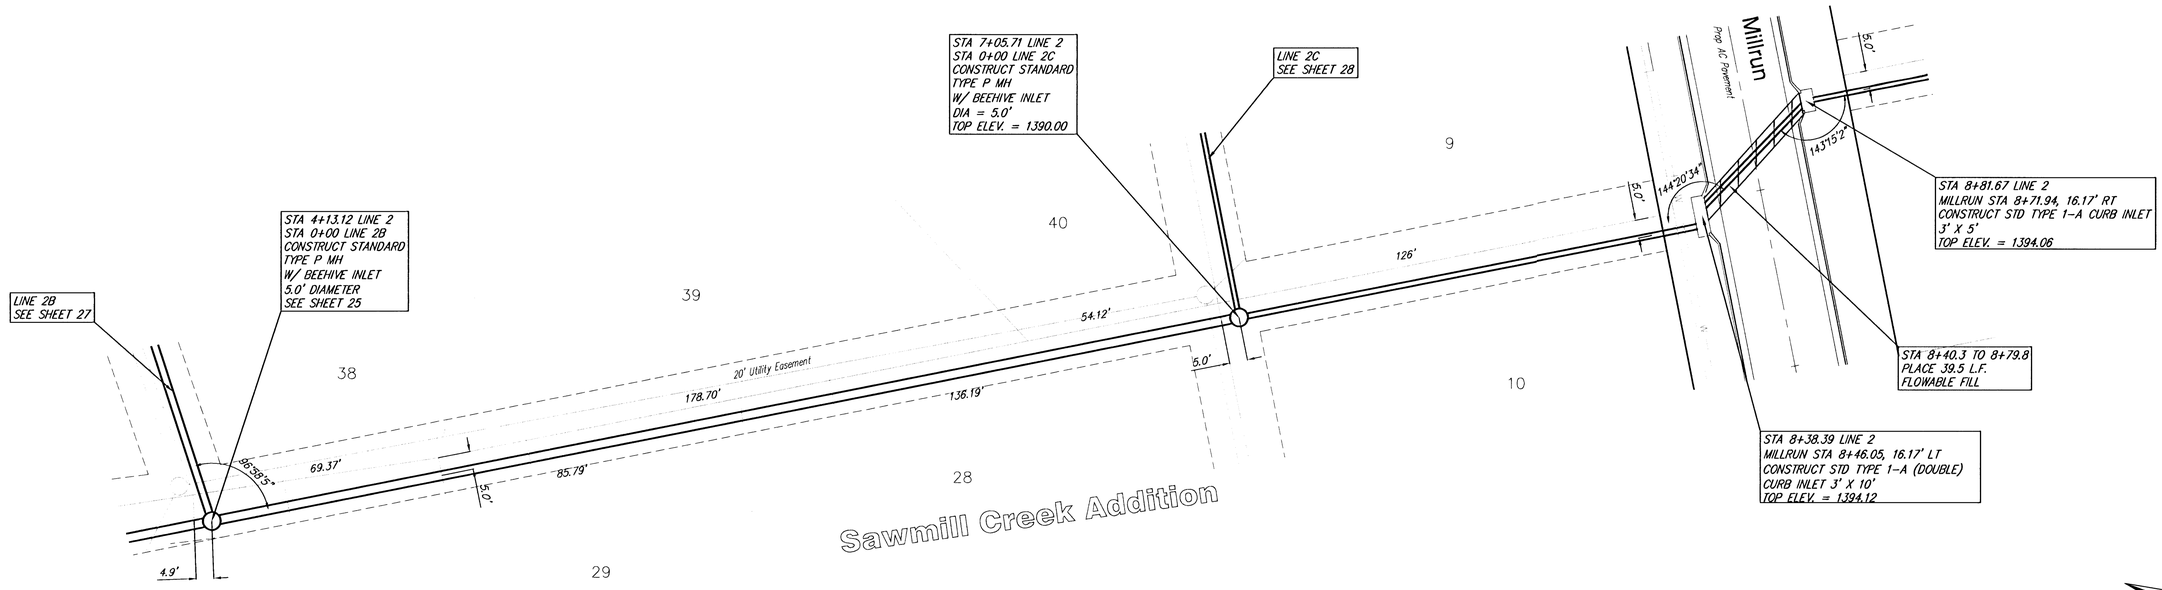


SCALE 1" = 20'

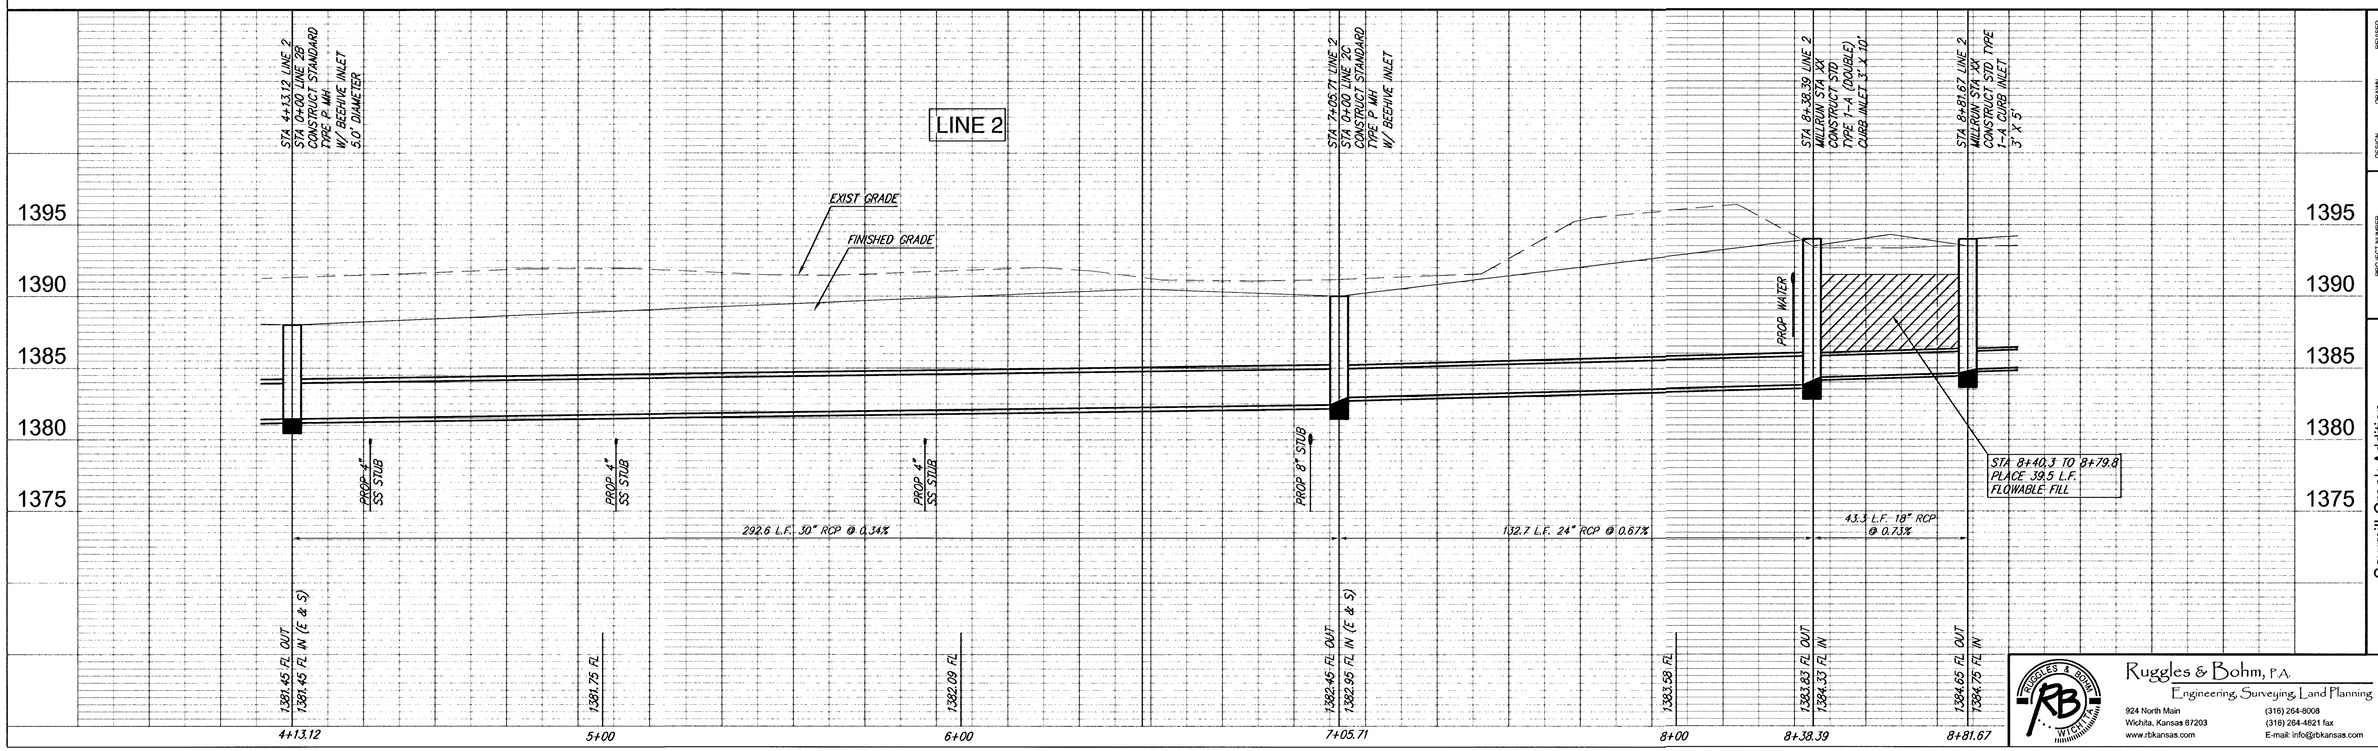

REVISED
DRAWN EJG
REVIEW
DESIGN CMB
DATE Nov. 26, 2002
UTILITY
PROJECT NUMBER 472-83624
DRAWING FILE Storm Sewer [SWS 03]

Sawmill Creek Addition
Storm Sewer
WICHITA, KANSAS

Ruggles & Bohm, P.A.
Engineering, Surveying, Land Planning
924 North Main
Wichita, Kansas 67203
www.rbkansas.com
(316) 264-8008
(316) 264-4621 fax
E-mail: info@rbkansas.com

RB JOB 2183E
SHEET 26 OF 40