


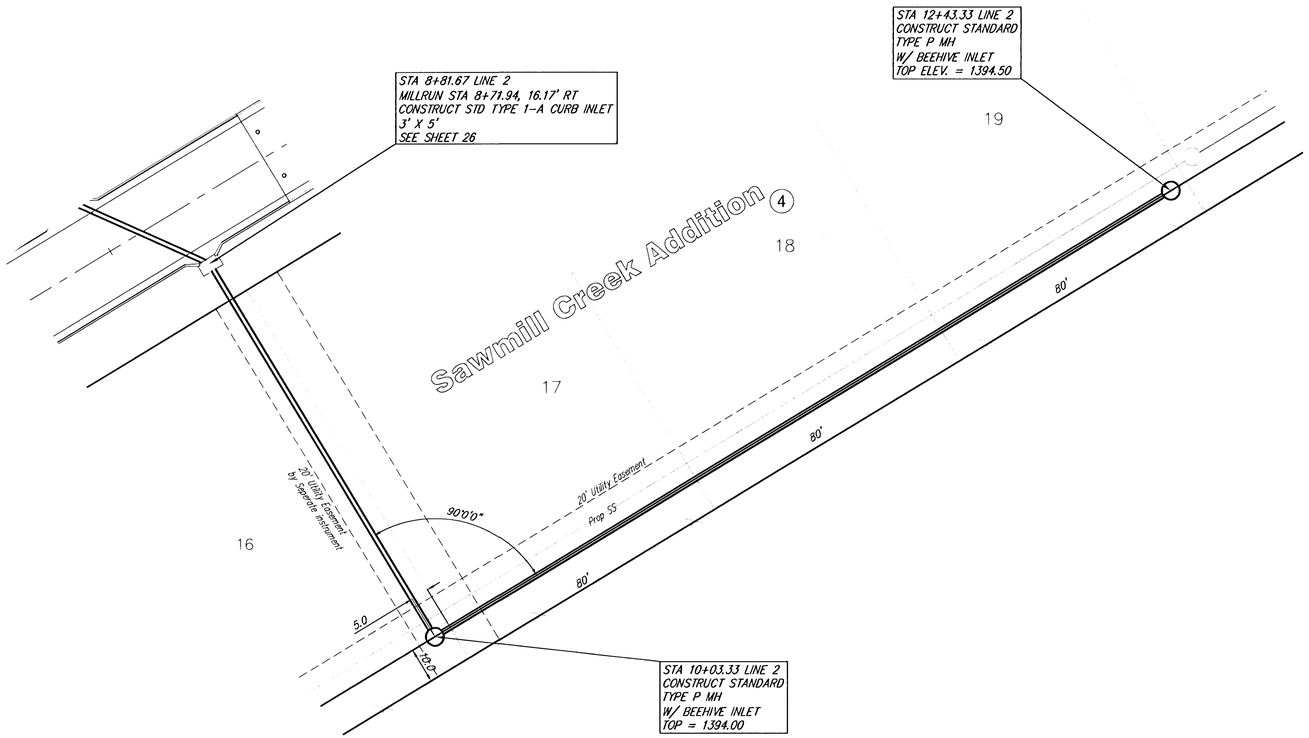


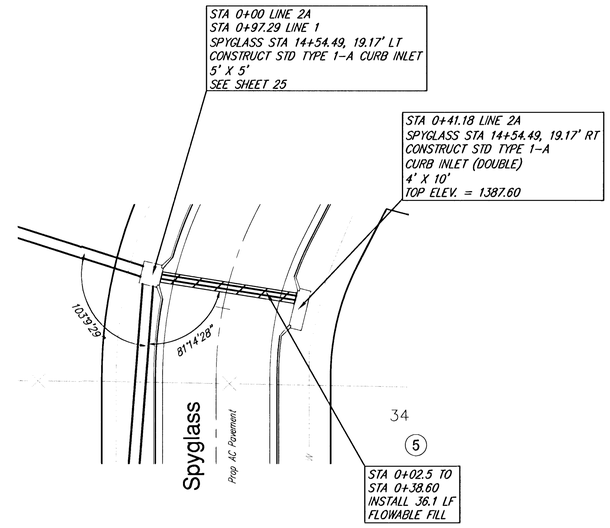

SCALE 1" = 20'

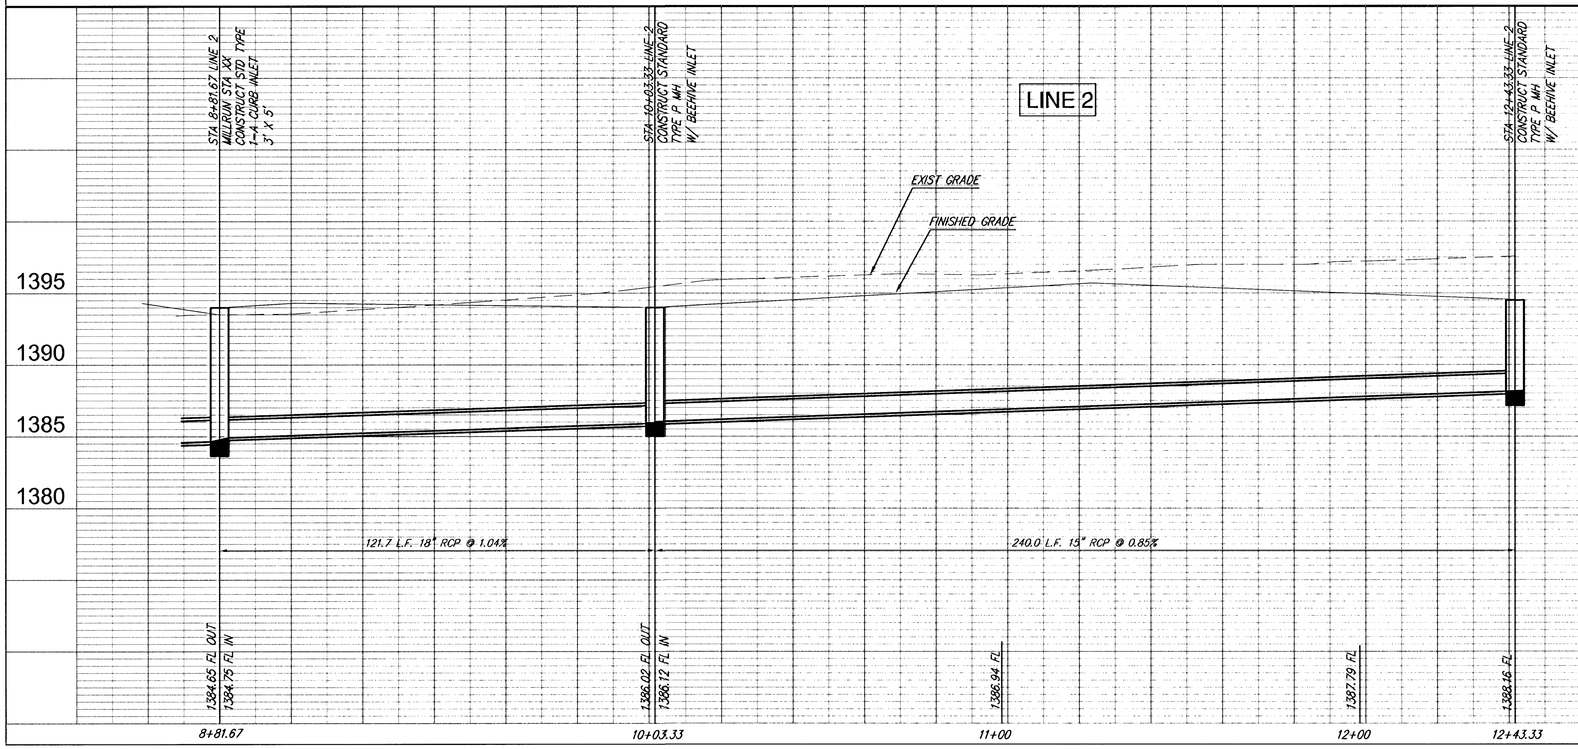

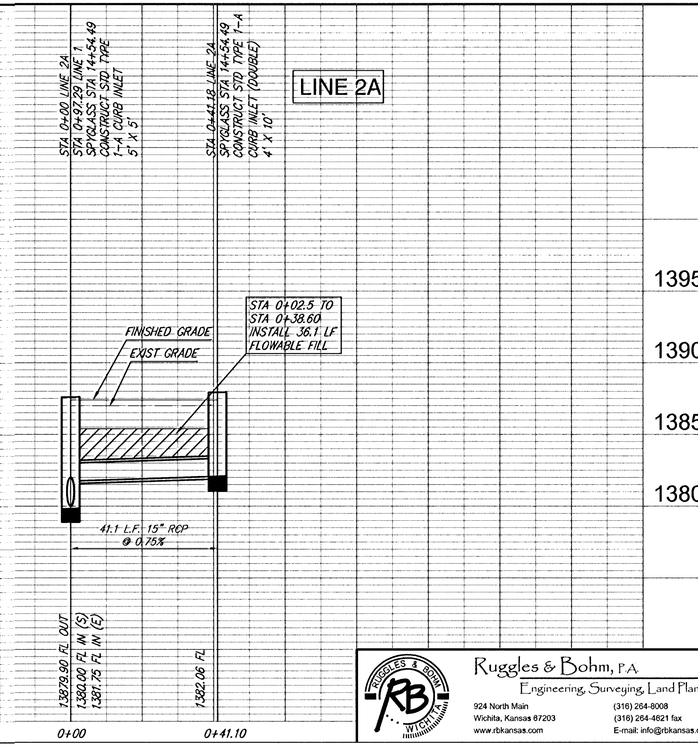

DESIGN CMB
DRAWN EJS
CHECKED
DATE Nov. 26, 2002
REVISED
REVIEW

PROJECT NUMBER 472-83824
DRAWING FILE Storm Sewer [SWS 04]

Sawmill Creek Addition
Storm Sewer
WICHITA, KANSAS

Ruggles & Bohm, P.A.
Engineering, Surveying, Land Planning
924 North Main
Wichita, Kansas 67203
www.rbkansas.com
(316) 264-8008
(316) 264-4821 fax
E-mail: info@rbkansas.com

RB JOB 2183E
SHEET 27 OF 40