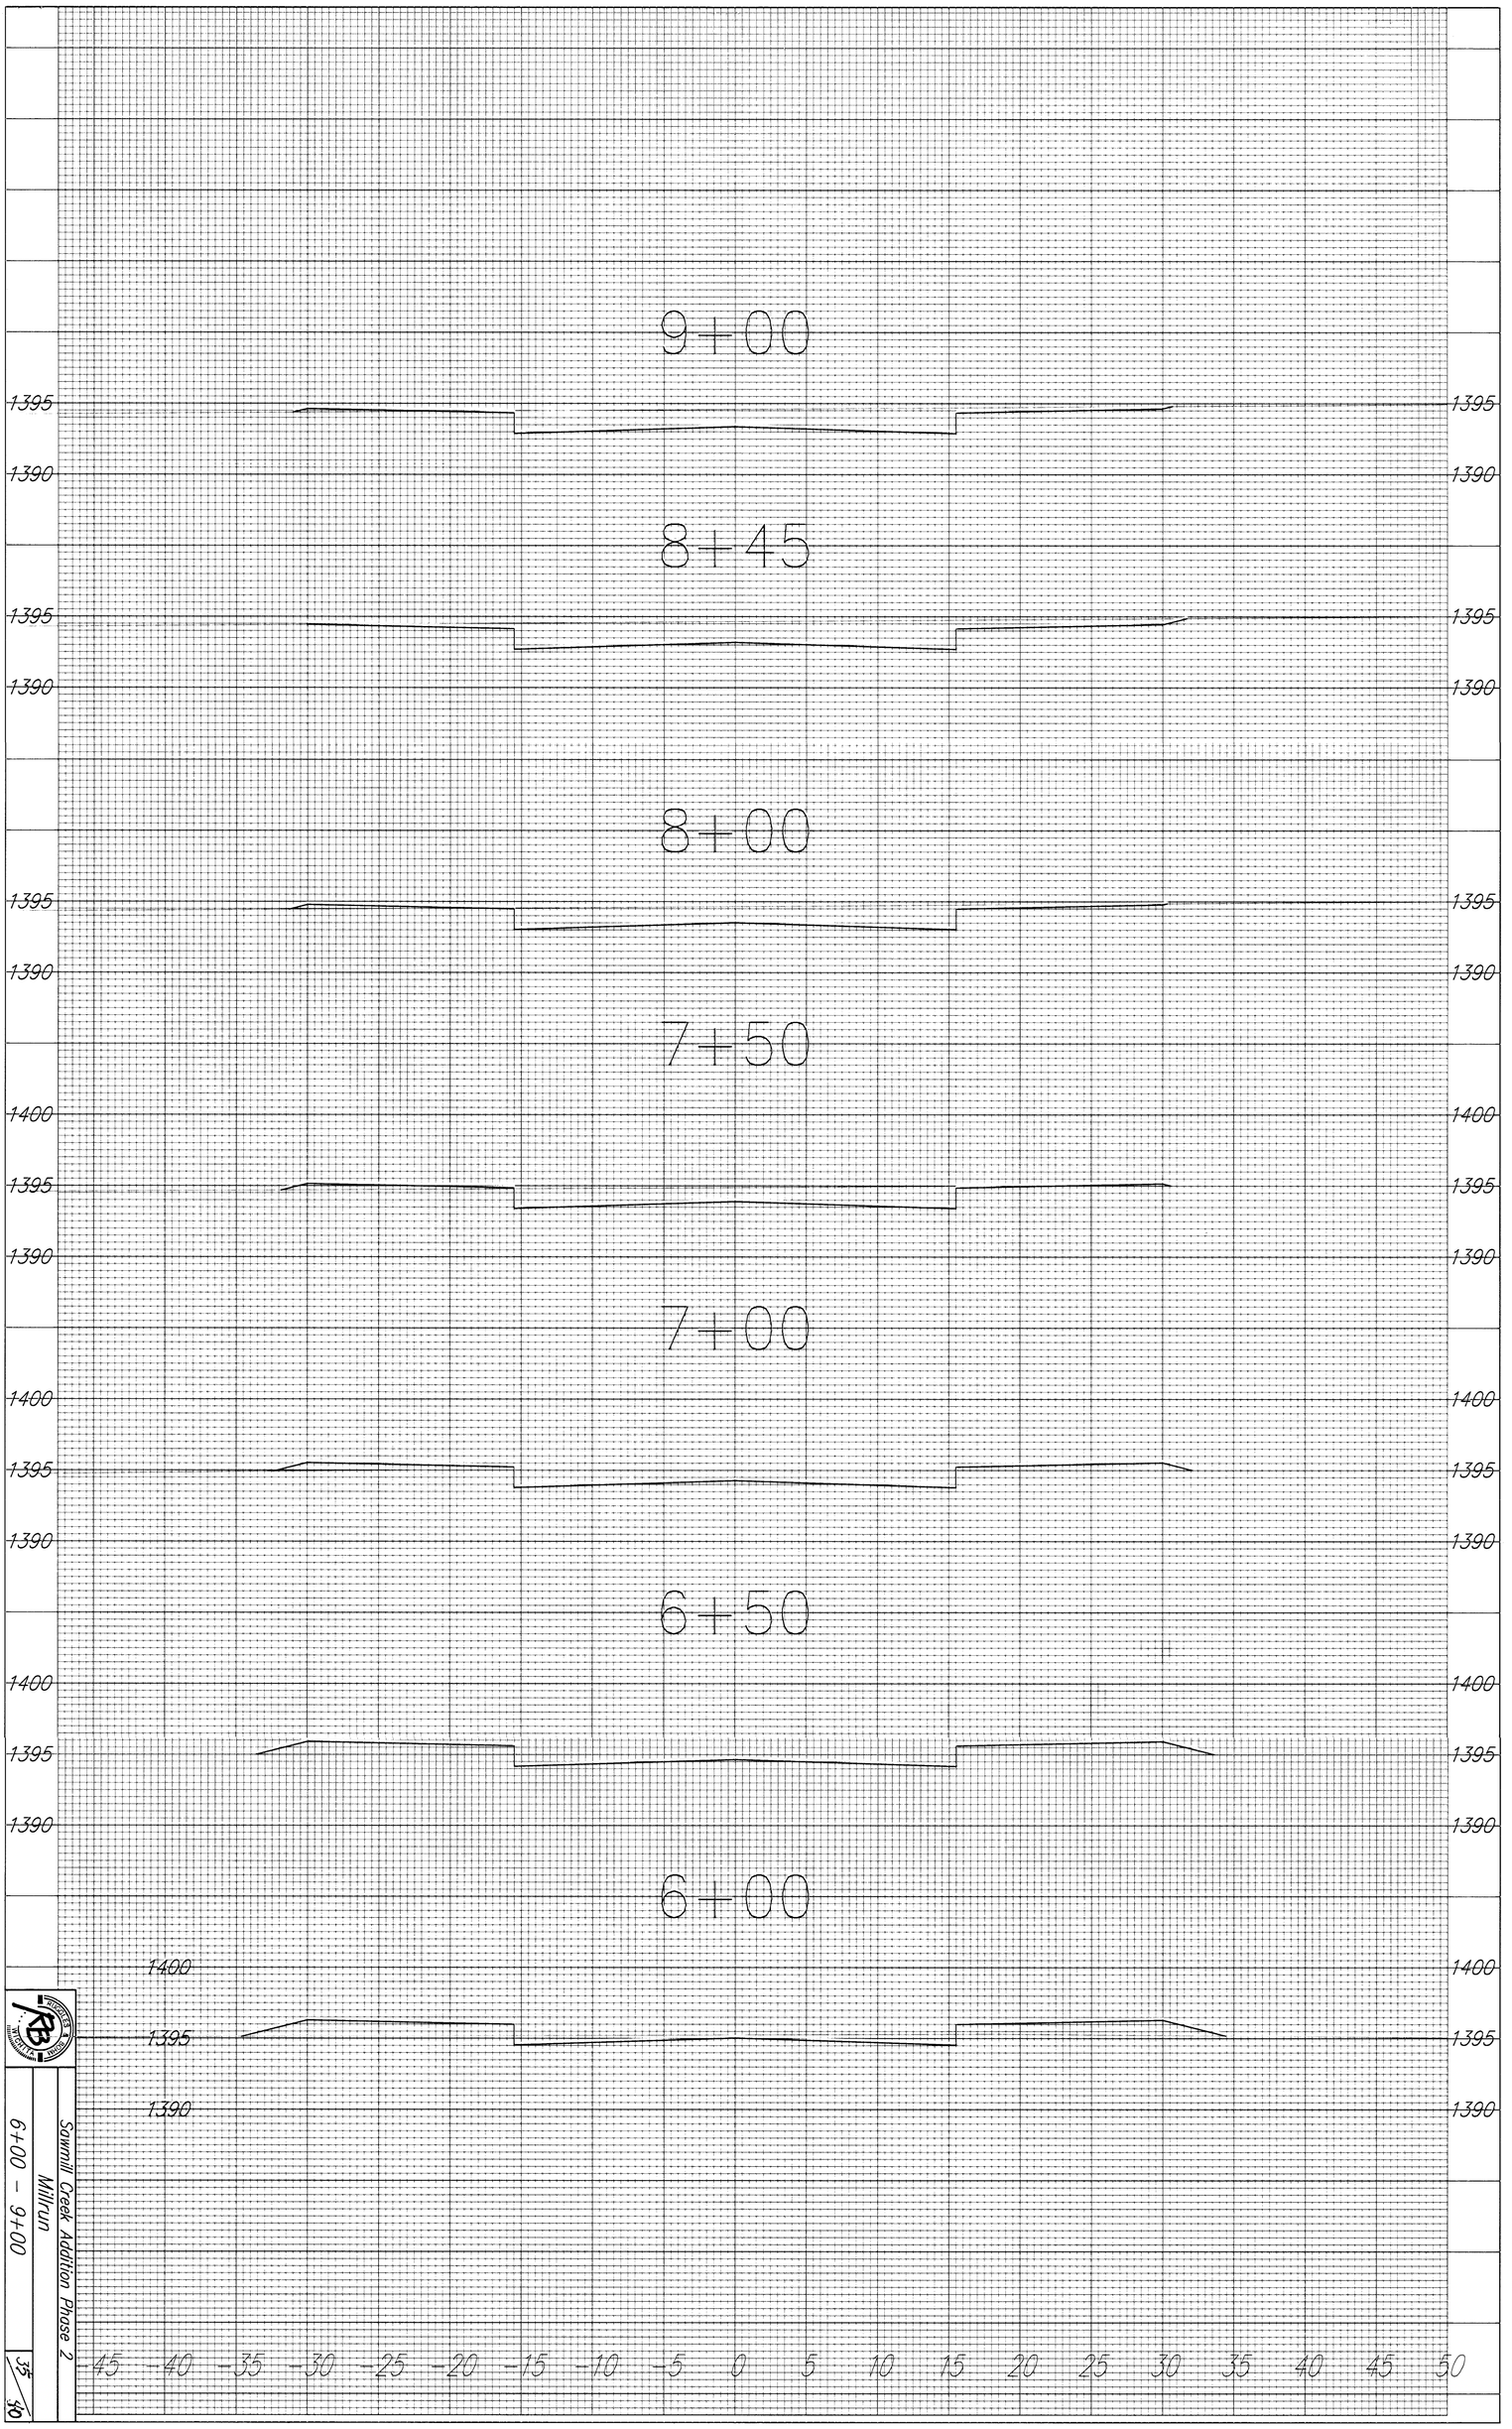


Sawmill Creek Addition Phase 2

Millrun

6+00 - 9+00

35/30