
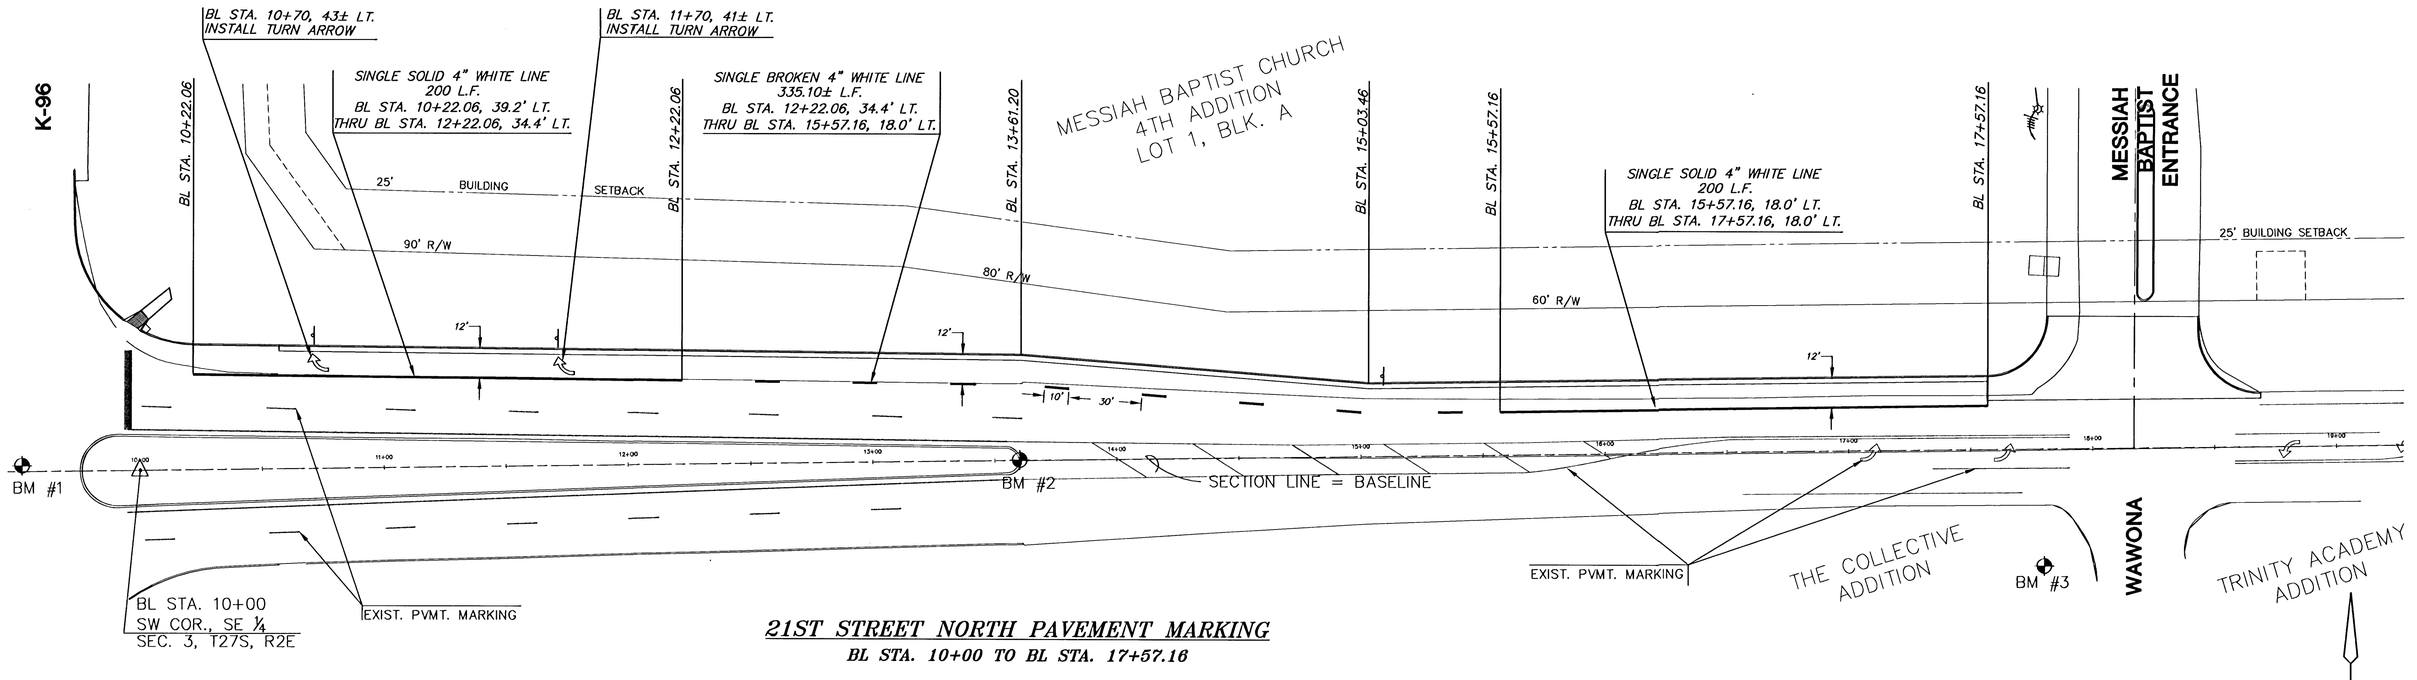


21ST STREET NORTH PAVEMENT MARKING

BL STA. 10+00 TO BL STA. 17+57.16

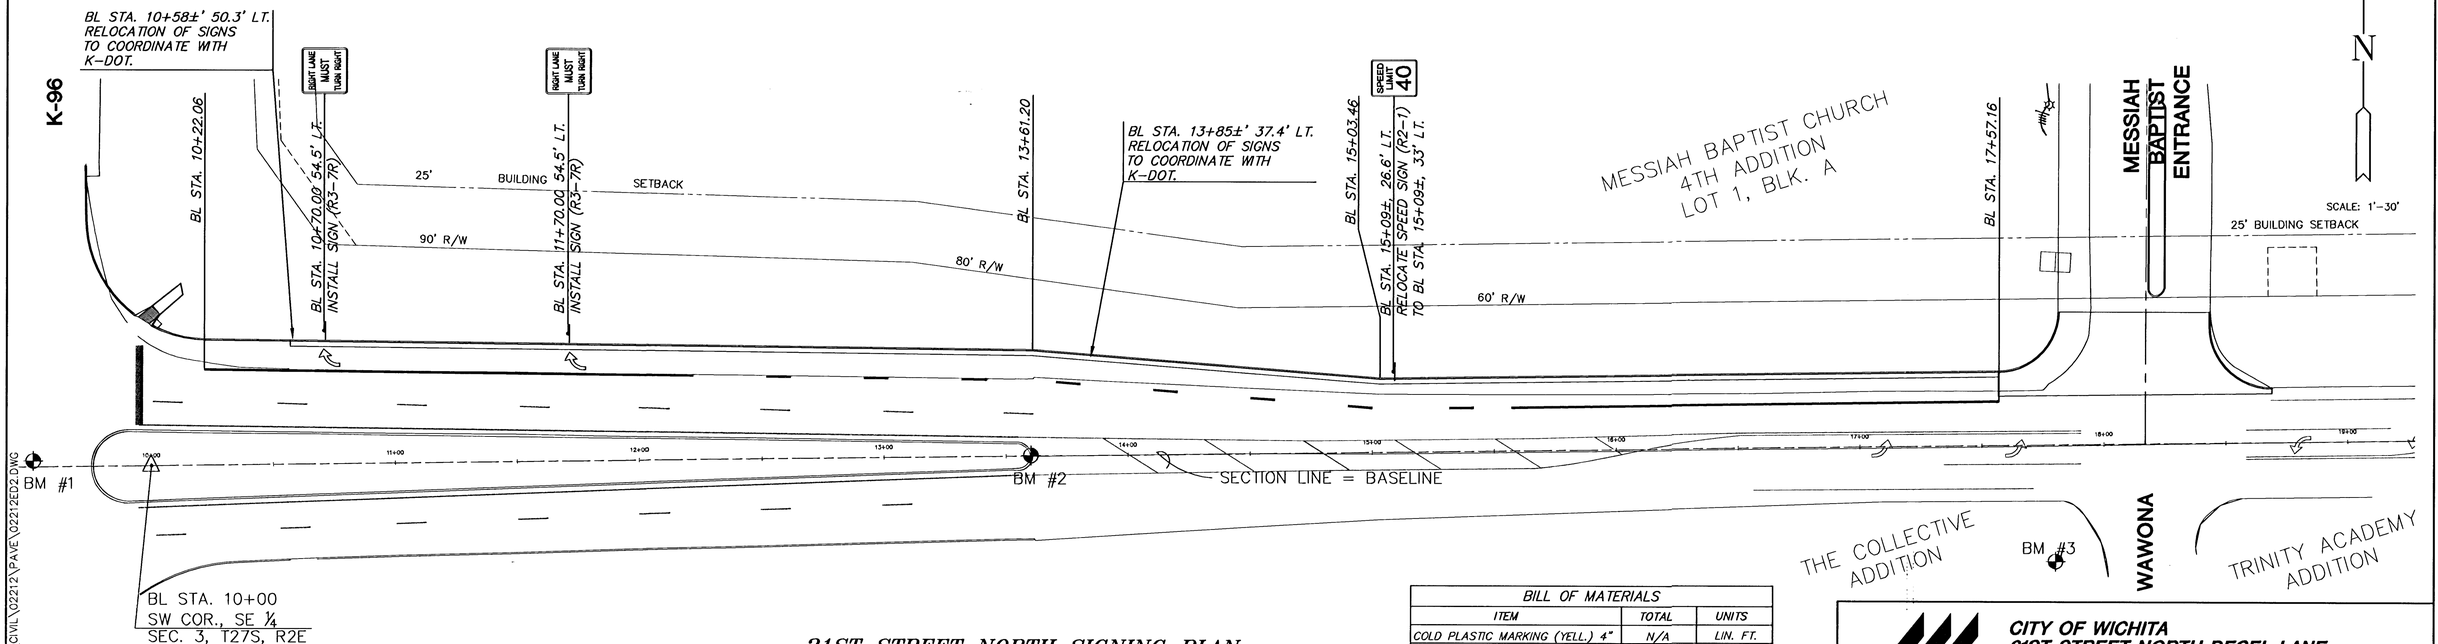

21ST STREET NORTH SIGNING PLAN

BL STA. 10+00 TO BL STA. 17+57.16

BILL OF MATERIALS		
ITEM	TOTAL	UNITS
COLD PLASTIC MARKING (YELL.) 4"	N/A	LIN. FT.
COLD PLASTIC MARKING (WHITE) 4"	480	LIN. FT.
COLD PLASTIC MARKING (WHITE) 6"	N/A	LIN. FT.
COLD PLASTIC MARKING (YELL.) 12"	N/A	LIN. FT.
COLD PLASTIC MARKING (WHITE)		LIN. FT.
COLD PLASTIC MARKING – TURN ARROW (WHITE)	2	EACH
FOR INFORMATION ONLY		

MKEC ENGINEERING CONSULTANTS
411 N. WEBB ROAD
WICHITA, KS. 67206
316 - 684 - 9600

CITY OF WICHITA
21ST STREET NORTH DECEL LANE
PROJECT NAME

PAVEMENT MARKING & SIGNING PLAN
SHEET TITLE

JTC	DAC	JTC
DESIGN BY:	DRAWN BY:	CHECKED BY:
MAY 2003	02212	6 / 20
DATE	JOB NO.	SHEET/OF

K:\WEPS\MESSIAH-BAPTIST\CIVIL\02212\PAVE\02212ED2.DWG