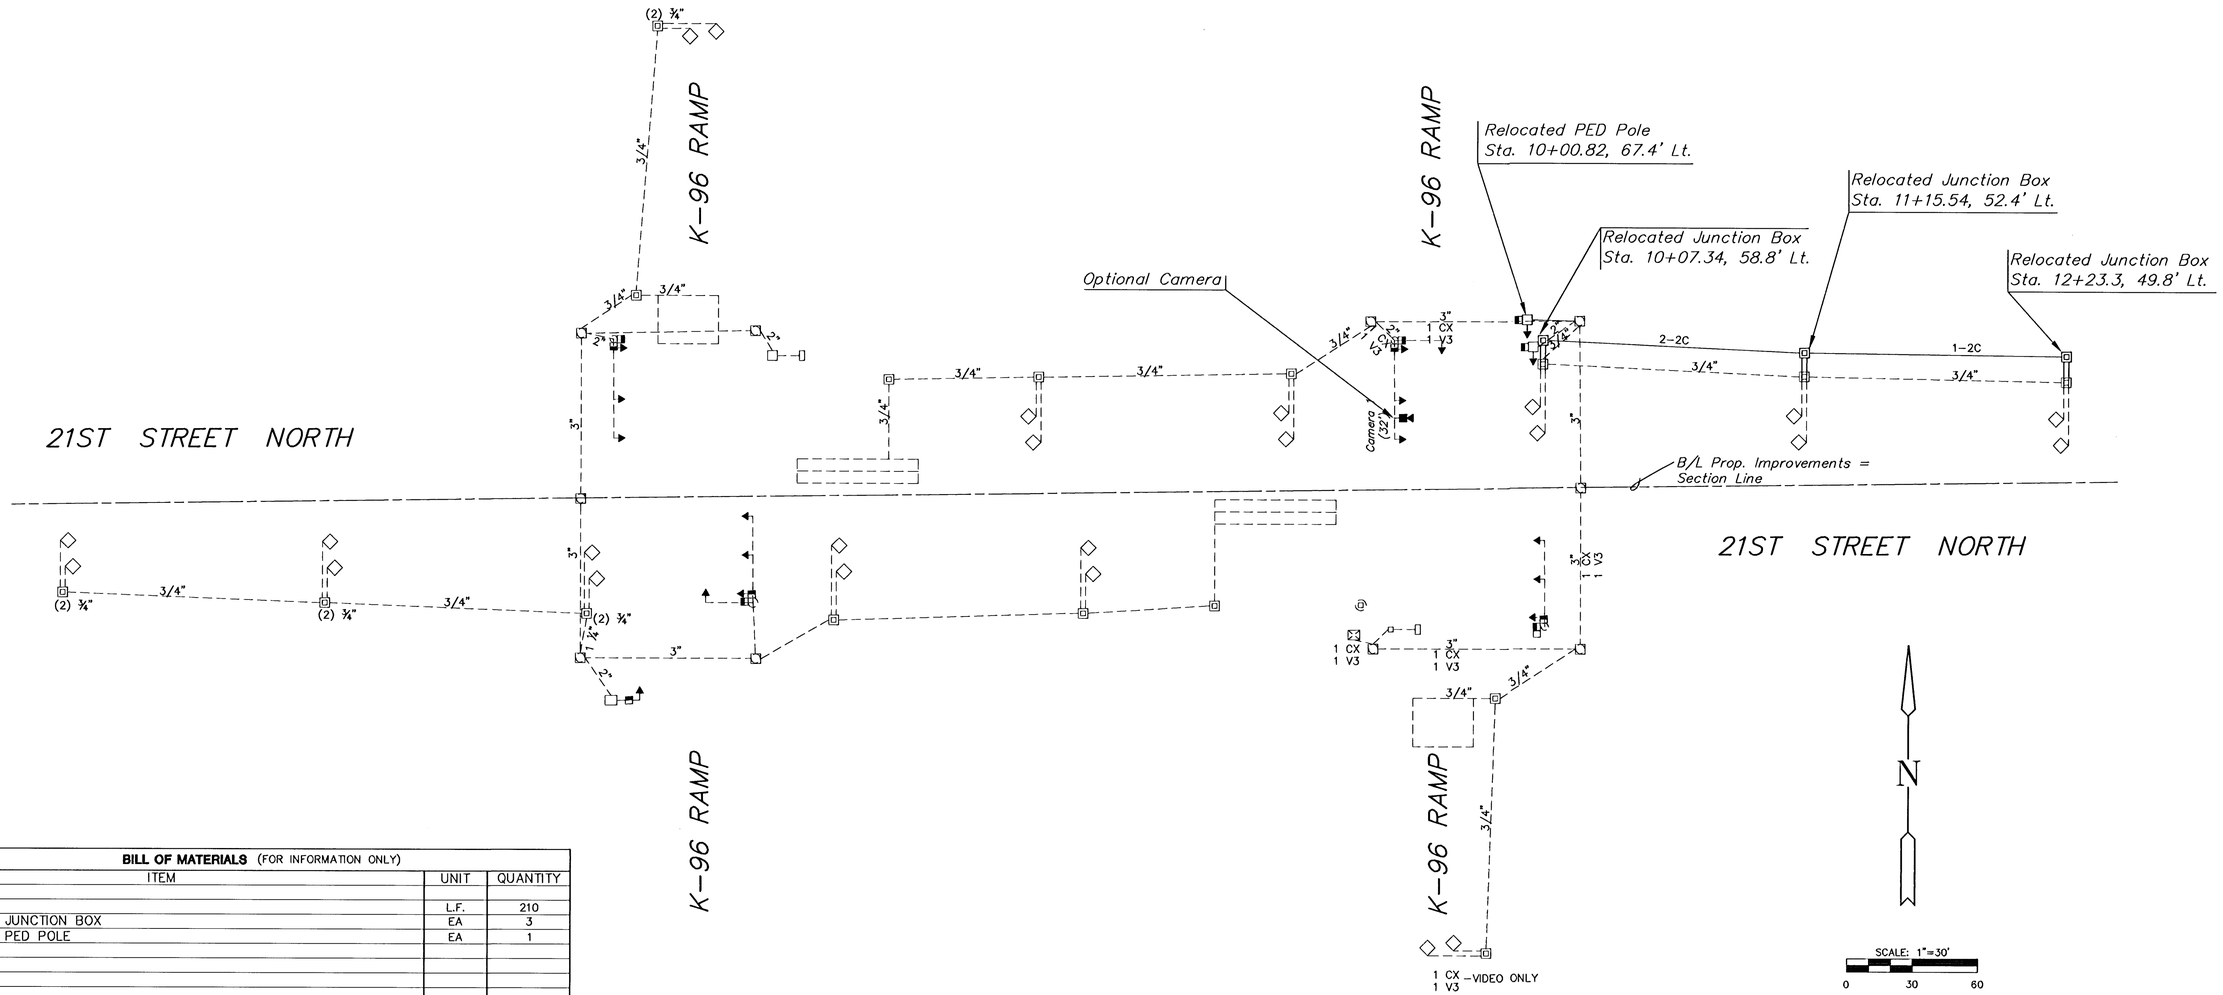

BILL OF MATERIALS (FOR INFORMATION ONLY)		
ITEM	UNIT	QUANTITY
CONDUIT 2"	L.F.	210
RELOCATED JUNCTION BOX	EA	3
RELOCATED PED POLE	EA	1

NOTE: THE CONTRACTOR SHALL SUPPLY AND INSTALL NECESSARY MATERIAL AND EQUIPMENT FOR THE COMPLETE RELOCATION AND OPERATION OF THE TRAFFIC SIGNAL & JUNCTION BOXES WHETHER SPECIFICALLY MENTIONED OR NOT.

LEGEND

- ○ Steel Traffic Signal Pole (Joint use)
- □ Steel Traffic Signal Pole (Std. Pole)
- → Traffic Signal Indication (Type A)
- Mast Arm Suspended Traffic Signal
- Video Detection Camera
- Service Box
- ⊠ Controller
- Pedestrian Indication
- ▣ Junction Box
- Ⓚ KGE Overhead Service
- ——— Rigid Galvanized Conduit (RGC)
- — — — PVC Conduit
- Ⓜ Meter Box and Power Disconnect
- Overhead Street Name Sign
- Overhead Sign R10-12 (Lt. Yield on Green)
- CX Video Coax Cable (75 OHM)
- V3 Video Power Cable (#16 AWG 3/c)

K:\MEPS\MESSIAH-BAPTIST\CIVIL\02212\PAVE\TRAFSIGN.DWG

MKEC ENGINEERING CONSULTANTS
411 N. WEBB ROAD
WICHITA, KS. 67206
316-684-9600

CITY OF WICHITA
21ST STREET NORTH DECEL LANE
PROJECT NAME

TRAFFIC SIGNAL SUMMARY
SHEET TITLE

JTC	DAC	JTC
DESIGN BY:	DRAWN BY:	CHECKED BY:
MAY 2003	02212	9 / 20
DATE	JOB NO.	SHEET/OF