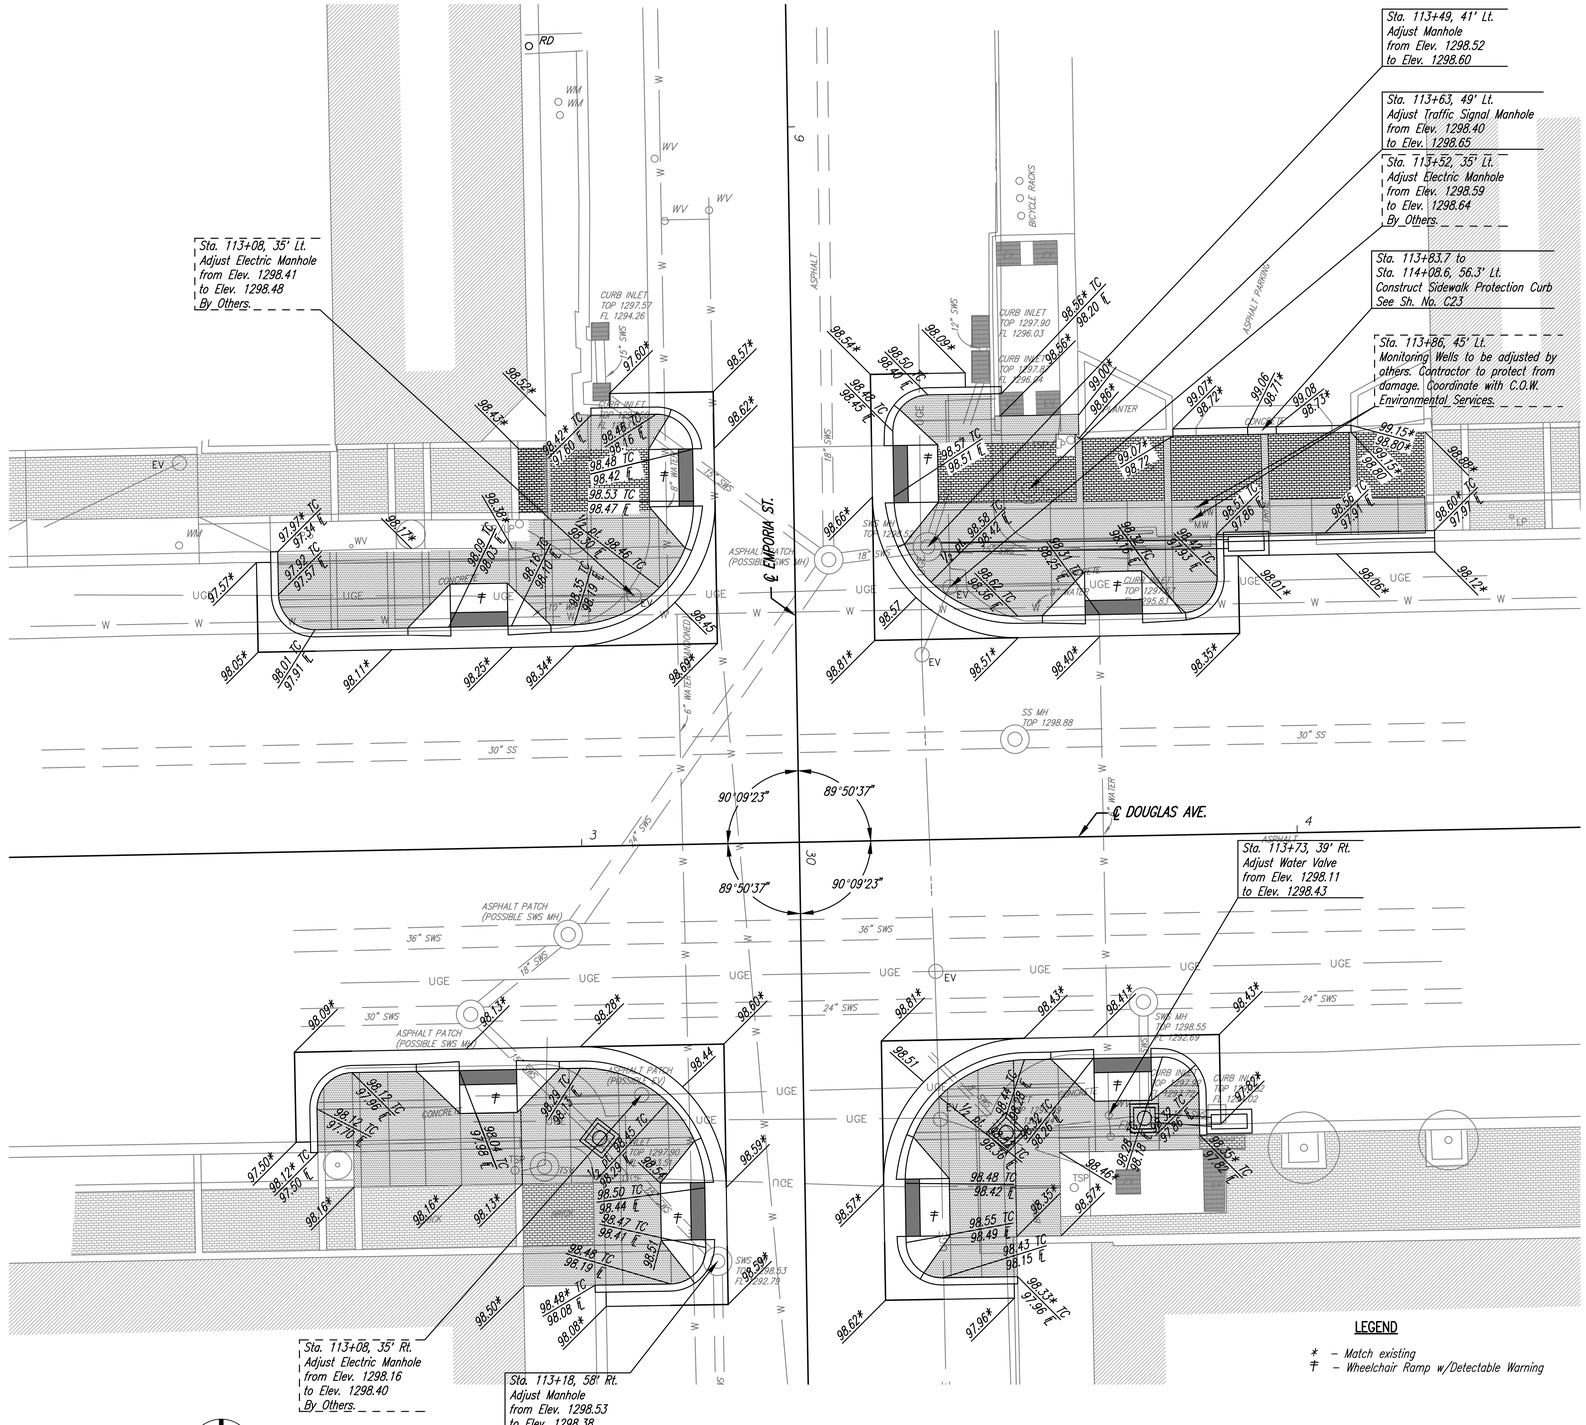

Note:
Sidewalk Maximum Allowable Cross-Slope = 2.0%

REMOVAL OF EXISTING STRUCTURES **		
STATION	SIDE	ITEM
113+01.72	Rt.	Inlet
113+58.57	Rt.	Inlet and 17 L.F. SWS Pipe (E)
113+77.57	Rt.	Curb Inlet
113+78.44	Lt.	Curb Inlet and 26 L.F. 15" RCP (W)
113+88.03	Rt.	Curb Inlet and 8 L.F. 15" RCP (W)

**For Information only.

CIVIL PLAN

1"=10'-0"

NORTH

PEC PROFESSIONAL ENGINEERING CONSULTANTS, P.A.
303 SOUTH TOPEKA WICHITA, KS 67202
316-262-2691 www.pec1.com

PRINTS ISSUED

DATE	PURPOSE	NO.
12.02.16	FOR BID	

DOUGLAS AVE.
STREETSCAPE
IMPROVEMENTS
WICHITA, KS

LK Architecture
Architecture • Engineering • Planning • Interior Design • Landscape Architecture

LK Architecture Inc. ©
345 RIVERVIEW, WICHITA, KS 67203
Phone (316) 268-0230 Fax: (316) 268-0205
CONTACT: Jeffery A. Best, ASLA

PROJECT NUMBER:
15749.01

SHEET TITLE:
INTERSECTION DETAIL
DOUGLAS &
EMPORIA

SHEET NUMBER:
C13