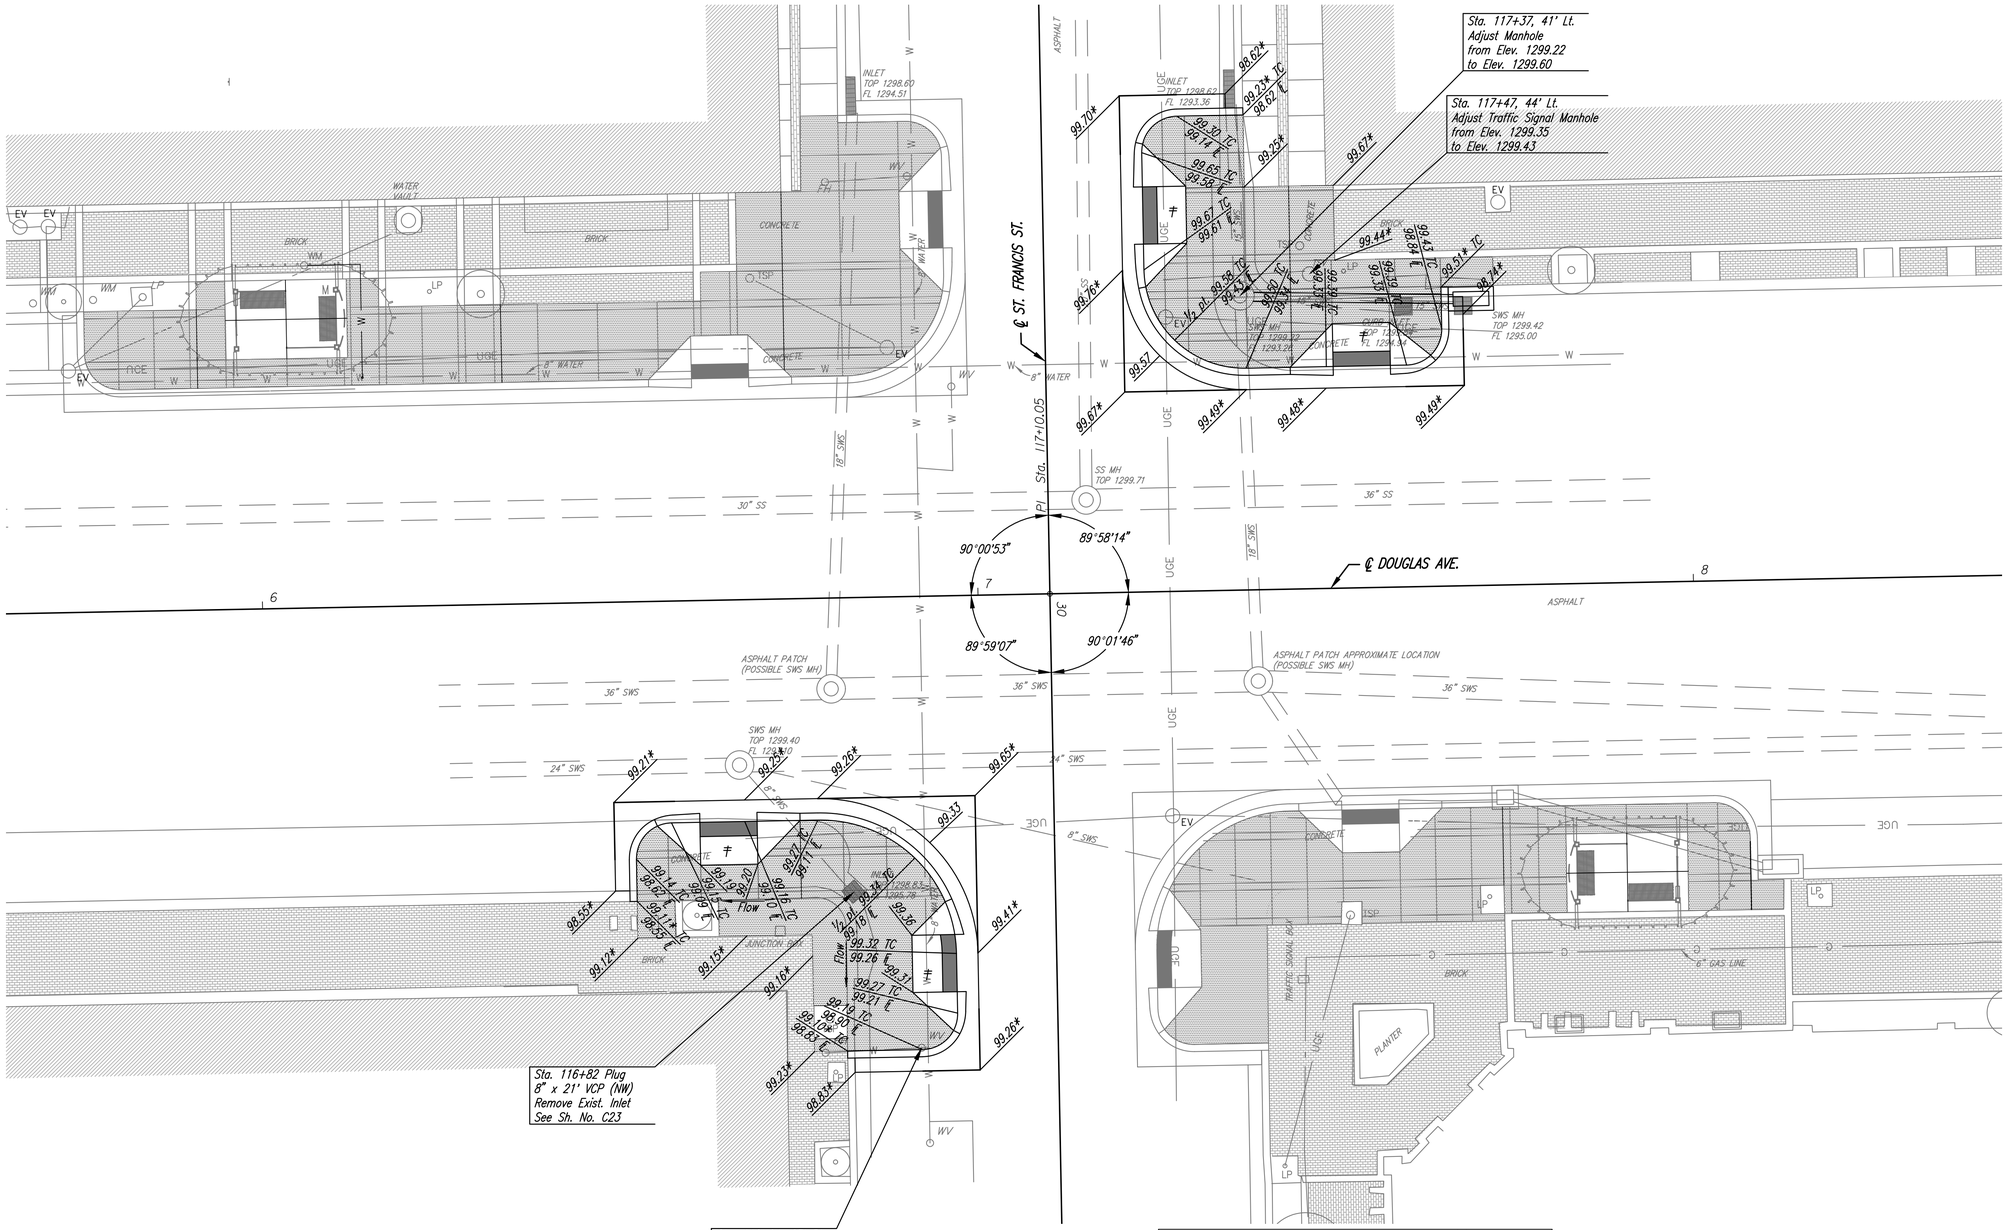

CIVIL PLAN

1"=10'-0"

NORTH

Note:
Sidewalk Maximum Allowable Cross-Slope = 2.0%

REMOVAL OF EXISTING STRUCTURES **		
STATION	SIDE	ITEM
116+81.82	Rt.	Inlet and 16 L.F. 8" VCP (NW)
117+60.19	Lt.	Curb Inlet and 20 L.F. 15" RCP (W)
117+68.54	Lt.	Curb Inlet and 6 L.F. 15" RCP (W)

**For Information only.

LEGEND

* – Match existing
‡ – Wheelchair Ramp w/Detectable Warning

Bench Mark 354: Chiseled square on the top of curb on the north side of Douglas, 150.5'± west of centerline of St. Francis, in front of building #518
Elevation = 1298.96 (NAVD88)

Bench Mark 355: Chiseled square on the top of curb on the north side of Douglas, 180'± east of centerline of St. Francis, in front of building #612
Elevation = 1299.85 (NAVD88)

PRINTS ISSUED

DATE	PURPOSE	NO.
12.02.16	FOR BID	

DOUGLAS AVE.
STREETSCAPE
IMPROVEMENTS
WICHITA, KS

LK Architecture

Architecture • Engineering • Planning • Interior Design • Landscape Architecture

LK Architecture Inc. ©
345 RIVERVIEW,WICHITA,KS 67203
Phone (316) 268-0230 Fax: (316) 268-0205
CONTACT: Jeffery A. Best, ASLA

PROJECT NUMBER:
15749.01

SHEET TITLE:
INTERSECTION DETAIL
DOUGLAS &
ST. FRANCIS

SHEET NUMBER:
C14

PEC PROFESSIONAL ENGINEERING CONSULTANTS, P.A.
303 SOUTH TOPEKA WICHITA, KS 67202
316-262-2691 www.pec1.com