PARKING LOT NE
DOUGLAS AVE. & EMPORIA ST.

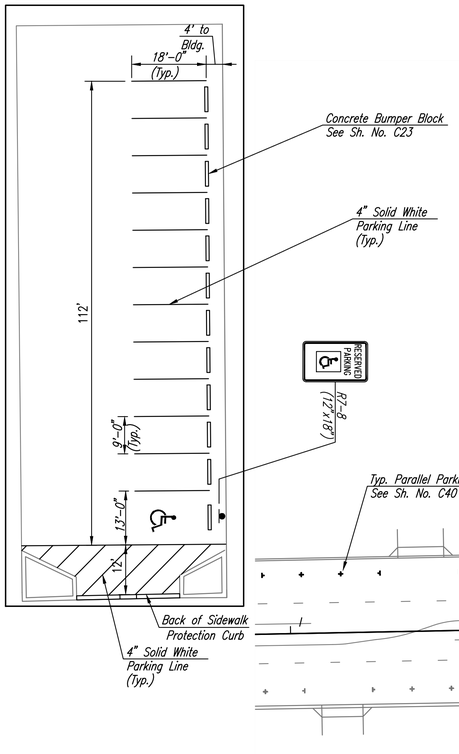

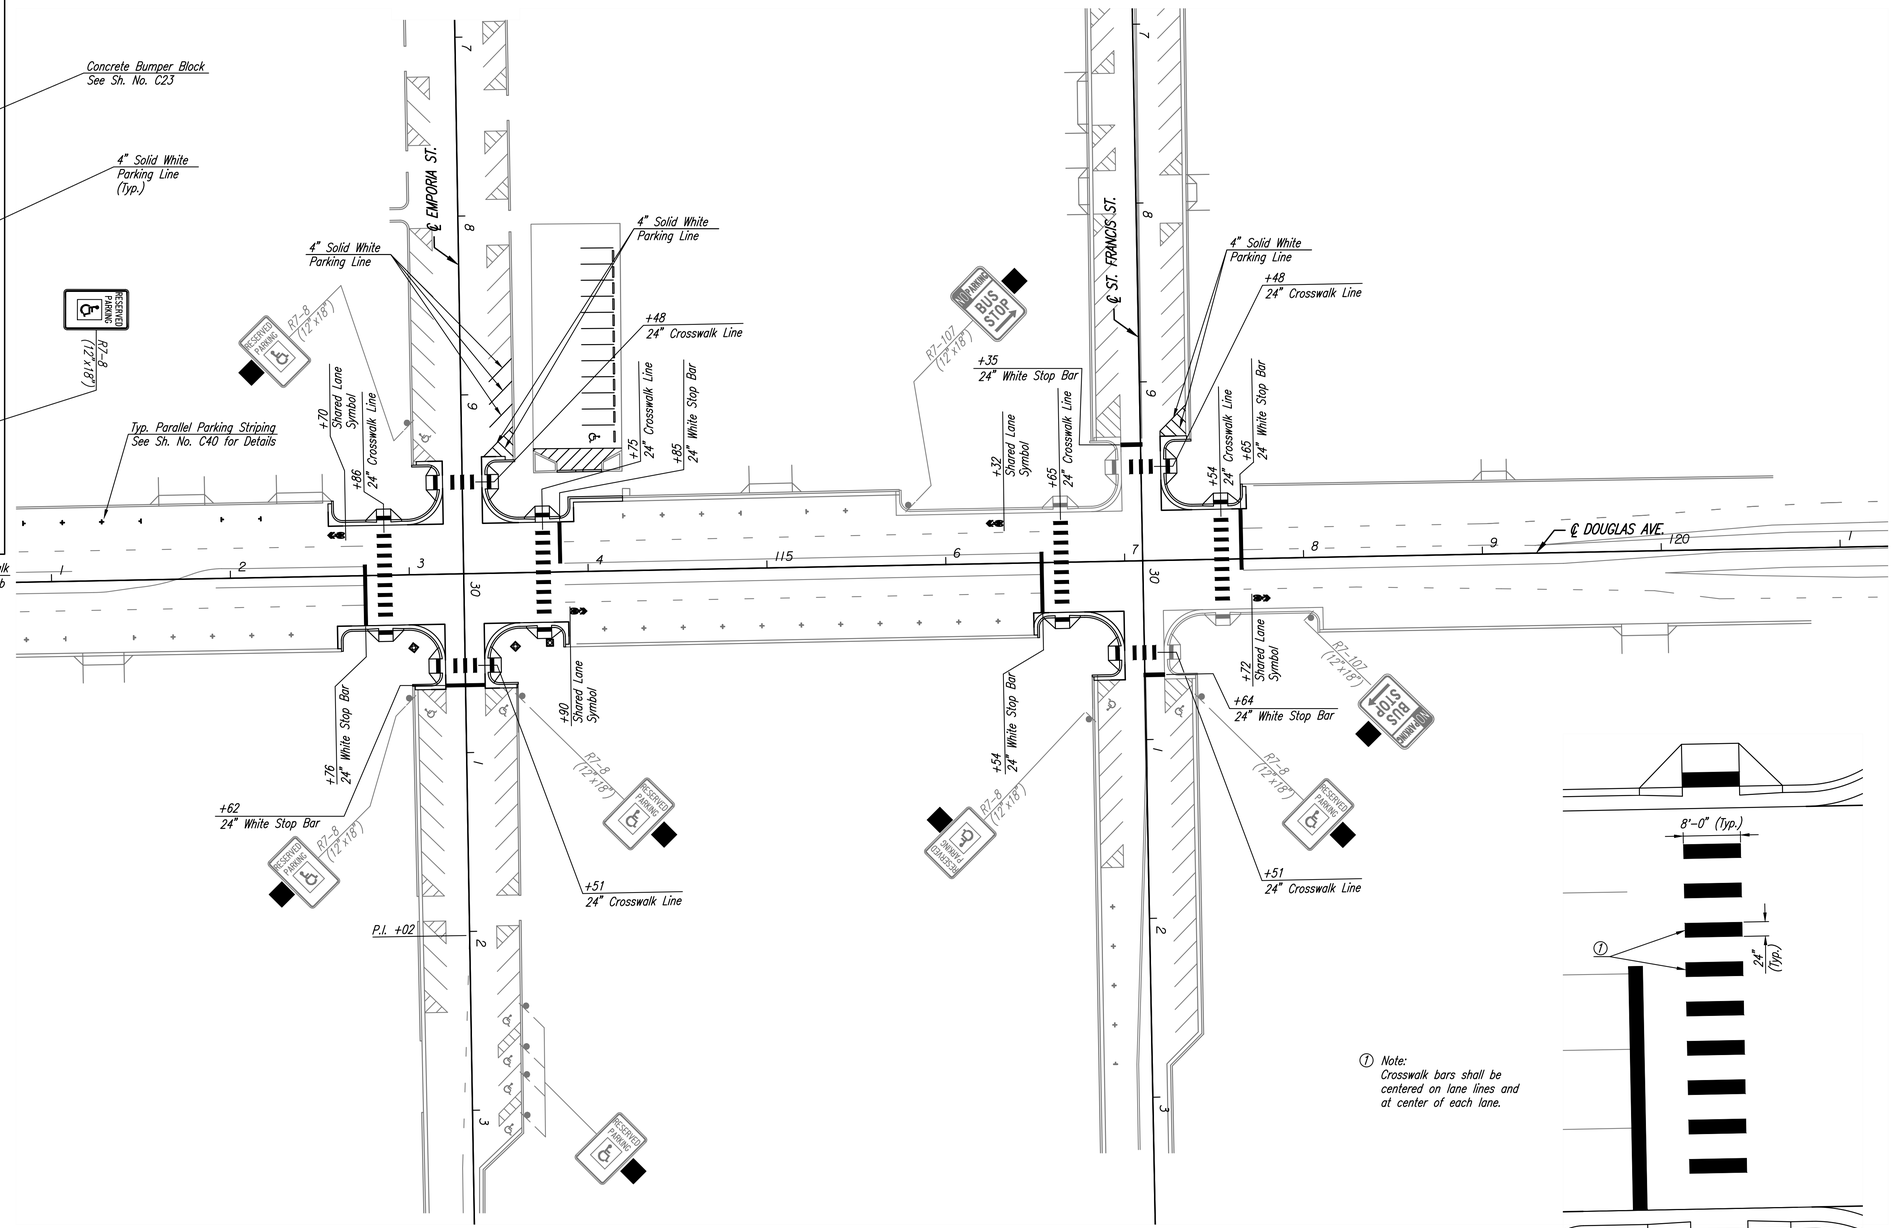

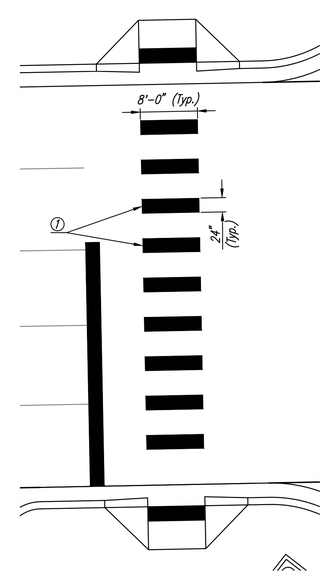

1 Note:
Crosswalk bars shall be centered on lane lines and at center of each lane.

CROSSWALK LINE DETAIL

LEGEND

Existing Sign to Remain

See Sh. No. C40 for Additional Marking Details.

PEC PROFESSIONAL ENGINEERING CONSULTANTS, P.A.
303 SOUTH TOPEKA WICHITA, KS 67202
316-262-2691 www.pec1.com

PRINTS ISSUED

DATE	PURPOSE	NO.
12.02.16	FOR BID	

DOUGLAS AVE.
STREETSCAPE
IMPROVEMENTS
WICHITA, KS

LK Architecture
Architecture • Engineering • Planning • Interior Design • Landscape Architecture

LK Architecture Inc. ©
345 RIVERVIEW, WICHITA, KS 67203
Phone (316) 268-0230 Fax: (316) 268-0205
CONTACT: Jeffery A. Best, ASLA

PROJECT NUMBER:
15749.01

SHEET TITLE:
SIGNING AND MARKING PLAN

SHEET NUMBER:
C38