STATE	PROJECT NO.	YEAR	SHEET NO.	TOTAL SHEETS
KANSAS				

SHIFTING TAPER DETAIL

Add signs and devices as shown for work inside a closed lane that extends near to (or into) the open traffic lane.

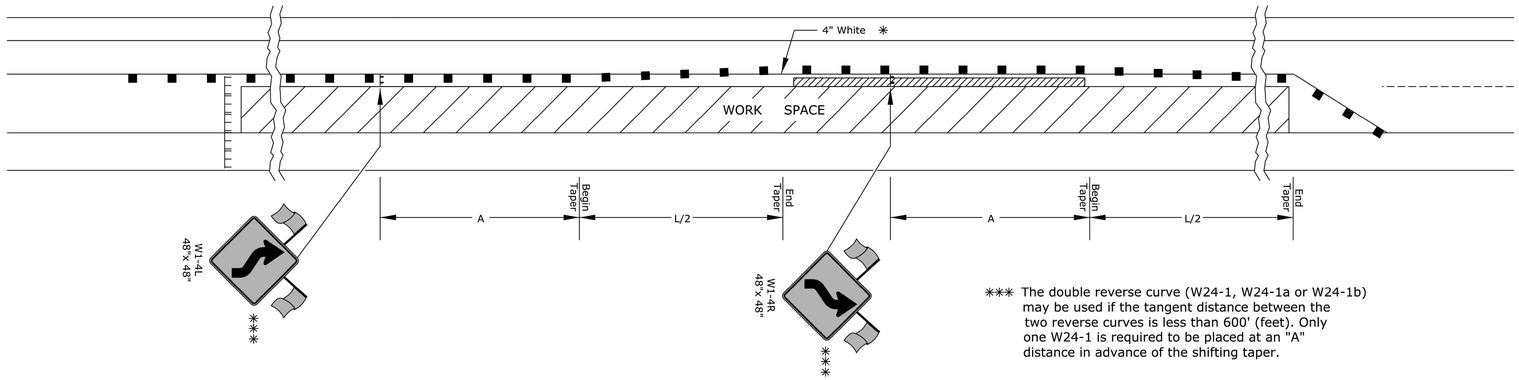

✳✳✳ The double reverse curve (W24-1, W24-1a or W24-1b) may be used if the tangent distance between the two reverse curves is less than 600' (feet). Only one W24-1 is required to be placed at an "A" distance in advance of the shifting taper.

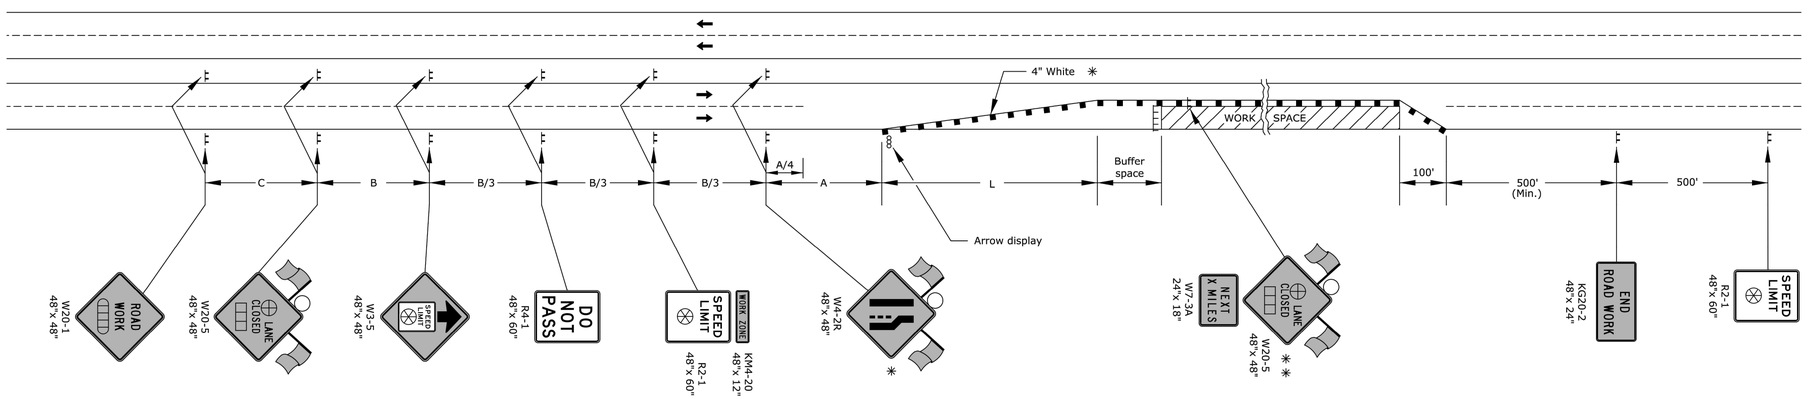

- Type 3 barricades
- X Length to the nearest whole mile
- ■ Channelizing device
- Ahead, 1500 ft, or 1 mile
- Ahead, 1000 ft, 1500 ft, or ½ mile
- ⊕ Right or left
- ⊗ Speed to be determined by the Engineer
- ○ Type "A" low intensity warning light

✳ For left lane closures use W4-2L and yellow edge line along channelizing devices.

✳✳ The W20-5 (⊕ Lane Closed) and W7-3A (Next X Miles) signs should be placed at 2 mile increments on a project of 4 miles or longer.

Left-side signs shall be omitted for a four-lane undivided highway.

One flagger should be stationed within each multi-lane roadway activity area where work is in a closed lane adjacent to traffic and not separated by a concrete safety barrier system.

NO.	DATE	REVISIONS	BY	APP'D
3				
2				
1				

KANSAS DEPARTMENT OF TRANSPORTATION

TRAFFIC CONTROL
LANE CLOSURE ON MULTILANE HWY

TE744

FHWA APPROVAL		06/01/15	APP'D	Kristina Ericksen
DESIGNED	B.A.H.	DETAILED	R.W.B.	QUANTITIES	TRACED
DESIGN CK.		DETAIL CK.		QUAN. CK.	TRACE CK.

Plotted : 02-AUG-2016 13:48
Drawn By : cp
File : U:\Wichita-Civil\2016\16006500\000\Muni-Trans\Drawings\KDOT STANDARDS\DGN\Ste744.dgn

PRINTS ISSUED

DATE	PURPOSE	NO.
12.02.16	FOR BID	

DOUGLAS AVE.
STREETSCAPE
IMPROVEMENTS
WICHITA, KS

LK Architecture

Architecture • Engineering • Planning • Interior Design • Landscape Architecture

LK Architecture Inc. ©
345 RIVERVIEW,WICHITA,KS 67203
Phone (316) 268-0230 Fax: (316) 268-0205

CONTACT: Jeffery A. Best, ASLA

PROJECT NUMBER:
15749.01

SHEET TITLE:
TE744 STANDARD

SHEET NUMBER:
C47

PEC PROFESSIONAL ENGINEERING CONSULTANTS, P.A.
303 SOUTH TOPEKA WICHITA, KS 67202
316-262-2691 www.pec1.com