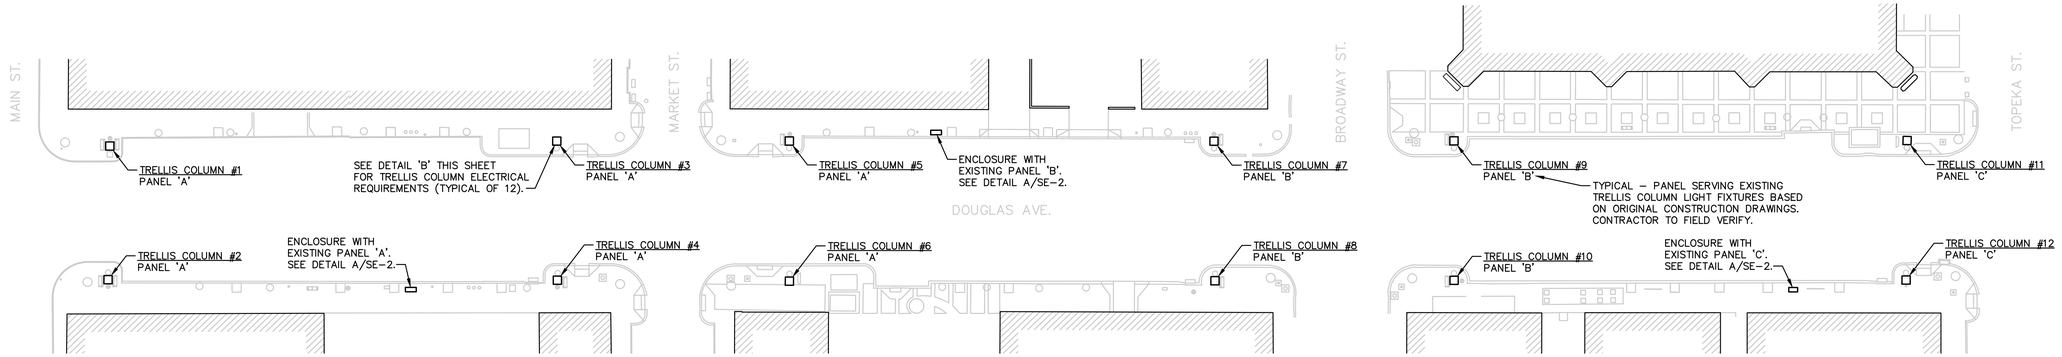

A ELECTRICAL SITE PLAN

1" = 40'-0"

NORTH

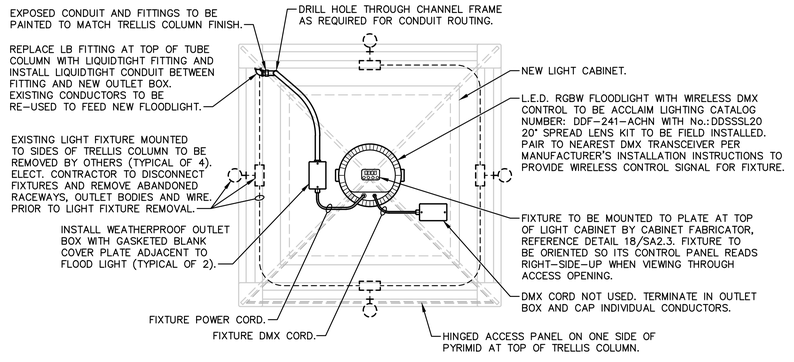

SECTION 'A-A'

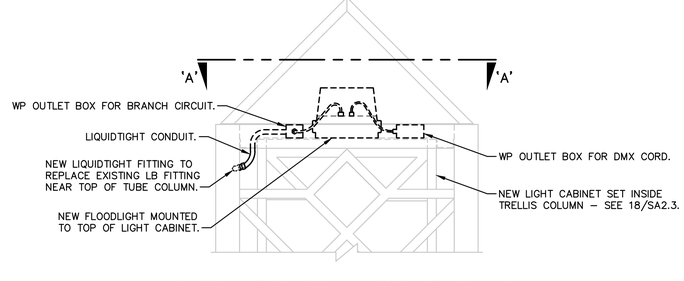

PARTIAL ELEVATION - TOP OF COLUMN

B TRELLIS COLUMN LIGHTING DETAIL

1" = 1'-0"

GENERAL NOTES:

1. CONTRACTOR SHALL VISIT THE SITE PRIOR TO BID AND BECOME FAMILIAR WITH SITE CONDITIONS. QUESTIONS CONCERNING THE JOB SHALL BE DIRECTED TO THE ARCHITECT.
2. CONTRACTOR SHALL NOTIFY THE CITY OF ANY EQUIPMENT OR WIRING THIS IS TO REMAIN BUT DEEMED UNSAFE. A COURSE OF ACTION SHALL BE DIRECTED AT THAT TIME.
3. CONTRACTOR SHALL REMOVE FROM THE JOB SITE ALL WIRING, RACEWAYS, AND OTHER ELECTRICAL EQUIPMENT AND DEVICES THAT ARE REMOVED AND NOT RE-USED.
4. ALL WIRING TO BE INSTALLED IN CONDUIT, 1/2" TRADE SIZE MINIMUM EXCEPT AS SHOWN ON THE DRAWINGS.
5. CONDUCTORS TO BE COPPER WITH TYPE THWN INSULATION, No.12 AWG MINIMUM.
6. CONTRACTOR TO INCLUDE IN BID A TOTAL OF EIGHT, (8), HOURS OF FACTORY COMMISSIONING, PROGRAMMING AND TRAINING FOR CONTROL SYSTEM OPERATING NEW TRELLIS COLUMN FLOODLIGHTS.
7. TRELLIS COLUMN FLOODLIGHTS SHALL HAVE THEIR OUTPUT COLOR SET TO WHITE AND SHALL BE DIMMED TO A LEVEL TO AVOID INTERFERENCE WITH TRAFFIC SIGNAL LIGHTS AS DIRECTED BY THE CITY.
8. TRELLIS COLUMN FLOODLIGHTS SHALL TURN ON AT SUNSET AND OFF AT SUNRISE.

PRINTS ISSUED

DATE	PURPOSE	NO.
12.02.16	FOR BID	

DOUGLAS AVE.
STREETSCAPE
IMPROVEMENTS
WICHITA, KS

LK Architecture
Architecture • Engineering • Planning • Interior Design • Landscape Architecture

LK Architecture Inc. ©
345 RIVERVIEW,WICHITA,KS 67203
Phone (316) 268-0230 Fax: (316) 268-0205
CONTACT: Jeffery A. Best, ASLA

PROJECT NUMBER:
15749.01

SHEET TITLE:
SITE ELECTRICAL PLAN AND DETAILS

SHEET NUMBER:
SE-1 OF: SE4