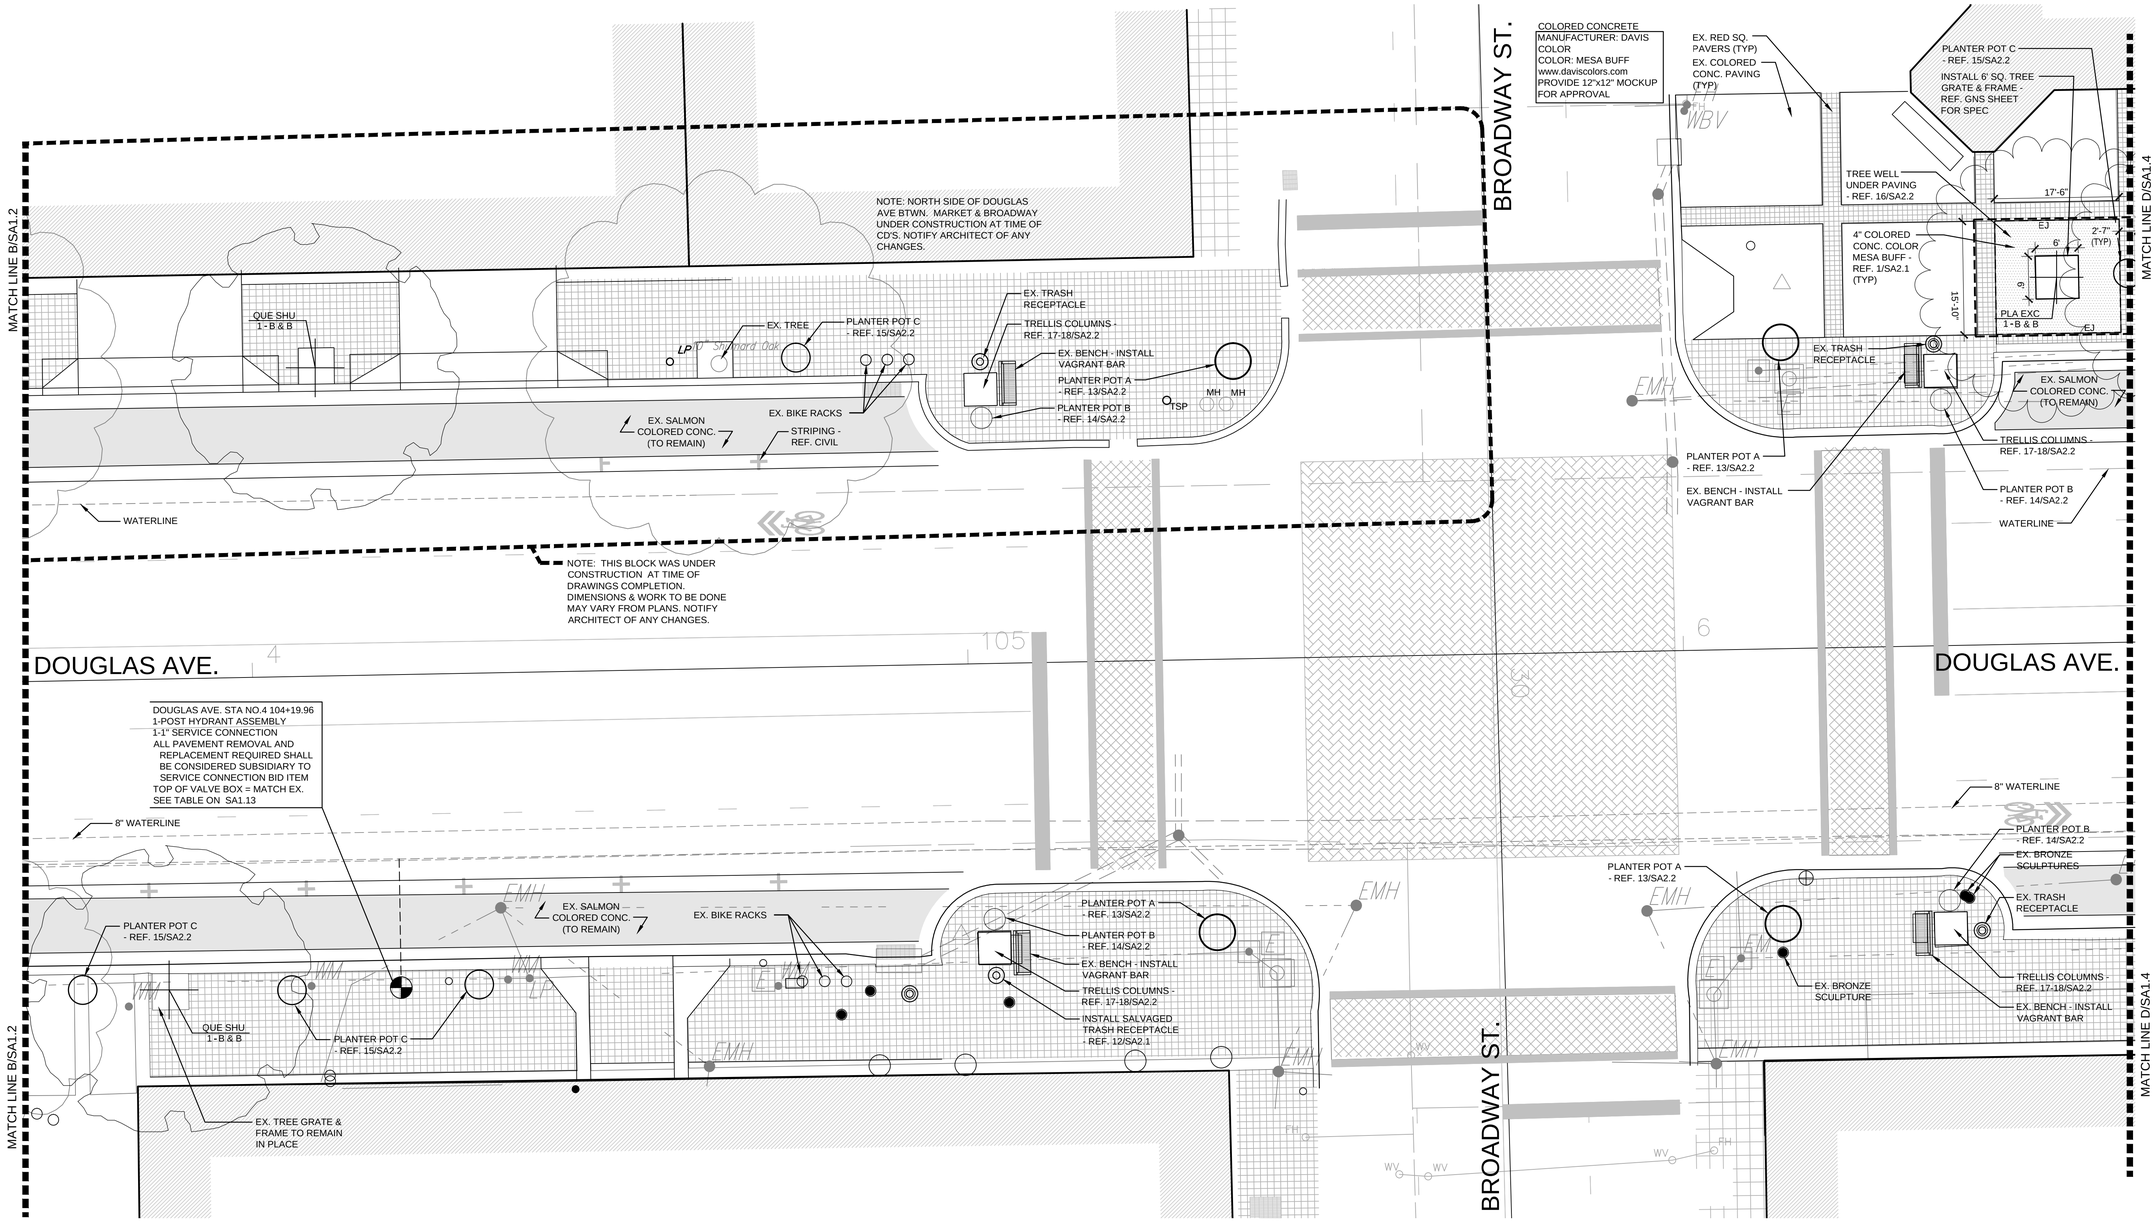

C SITE ARCHITECTURAL PLAN

1" = 10'-0"

NORTH

NOTE:
- CONTACT CITY OF WICHITA PROJECT MANAGER & THE PROJECT LANDSCAPE ARCHITECT FOR FINAL FIELD LOCATIONS OF ALL PLANTER POTS, BENCHES, & BIKE RACKS.
- All VALVES, METERS, AND VAULTS REMAINING IN PLACE - ADJUST TO MATCH PROPOSED GRADE (SEE CIVIL)
- INSTALL EXPANSION JOINTS BETWEEN BETWEEN ALL EXISTING CONCRETE PAVING & NEW PAVING.
- ADJUST CLAM SHELL BASES AROUND LIGHT POLE BASES TO MATCH PROPOSED GRADES.
- ALL JOINTS NOT OTHERWISE SPECIFIED TO BE CONTROL JOINTS.
- SITE AMENITIES: REFER "SITE AMENITIES SCHEDULE" ON SHEET GNS.

PRINTS ISSUED

DATE	PURPOSE	NO.
12.02.16	FOR BID	

DOUGLAS AVE. STREETSCAPE IMPROVEMENTS WICHITA, KS

LK Architecture

Architecture • Engineering • Planning • Interior Design • Landscape Architecture

LK Architecture Inc. ©
345 RIVERVIEW, WICHITA, KS 67203
Phone (316) 268-0230 Fax: (316) 268-0205
CONTACT: Jeffery A. Best, ASLA

PROJECT NUMBER: 15749.01

SHEET TITLE: SITE ARCHITECTURAL PLAN

SHEET NUMBER: SA1.3