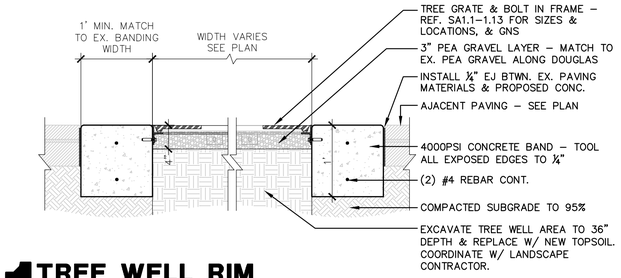

21 TREE WELL RIM

1"=1'-0"

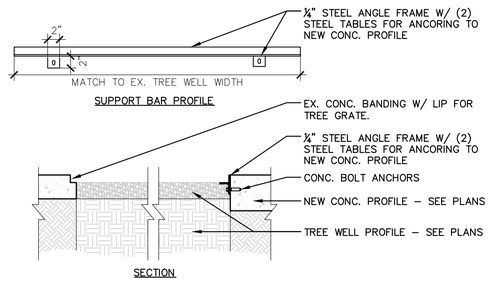

22 TREE GRATE SUPPORT

PROVIDE SHOP DRAWINGS FOR APPROVAL

1"=1'-0"

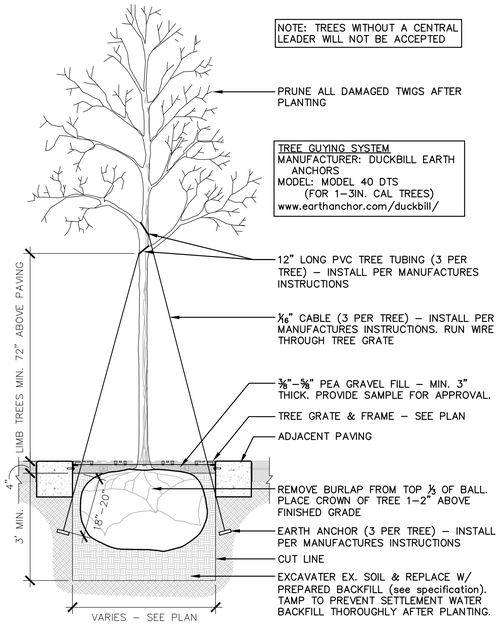

23 TREE WELL PLANTING

1/2"=1'-0"

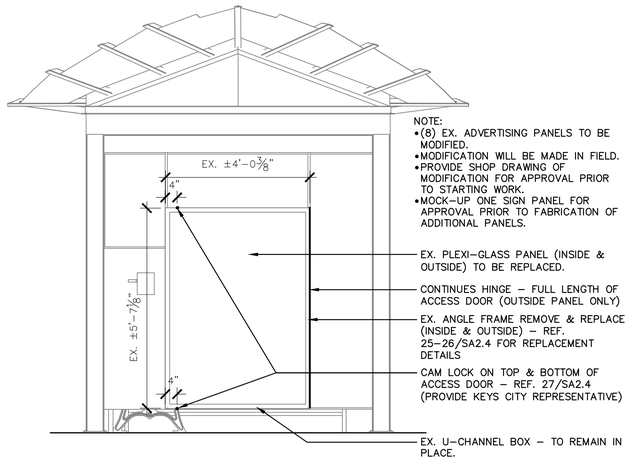

24 BUS SHELTER MODIFICATIONS

1/2"=1'-0"

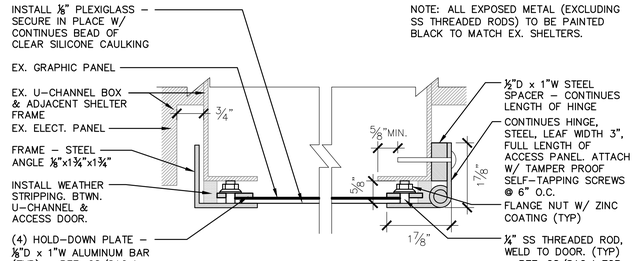

25 BUS SHELTER - ACCESS DOOR

OUTSIDE BUS SHELTER

6"=1'-0"

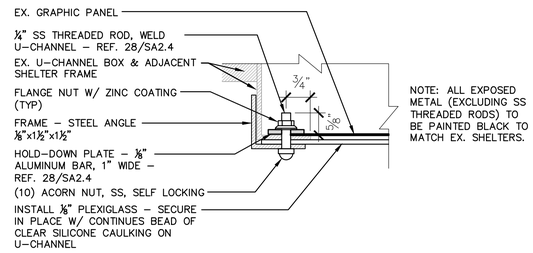

26 BUS SHELTER - FRAME MODIFICATION

INSIDE BUS SHELTER

6"=1'-0"

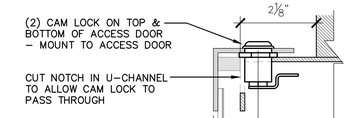

27 BUS SHELTER - ACCESS DOOR

DOOR LOCK

6"=1'-0"

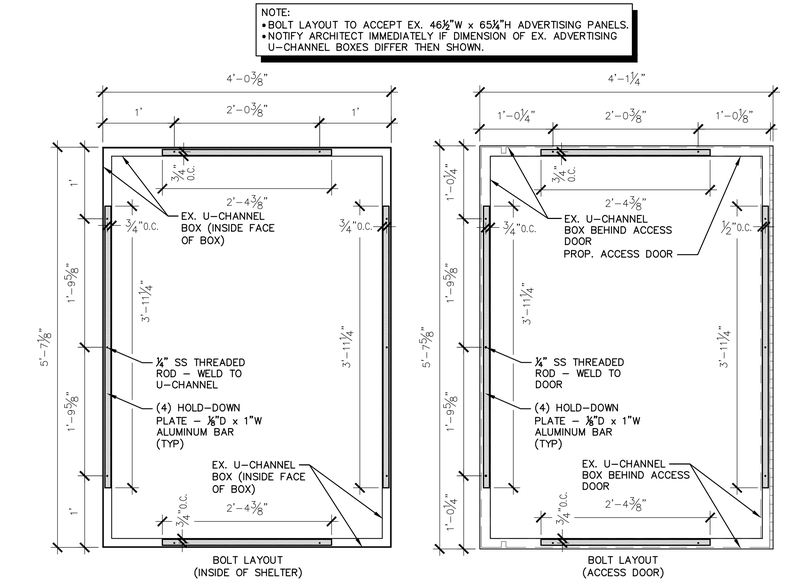

28 BUS SHELTER - BOLT LAYOUT

1"=1'-0"

PRINTS ISSUED

DATE	PURPOSE	NO.
12.02.16	FOR BID	

DOUGLAS AVE.
STREETSCAPE
IMPROVEMENTS
WICHITA, KS

LK Architecture
Architecture • Engineering • Planning • Interior Design • Landscape Architecture

LK Architecture Inc. ©
345 RIVERVIEW, WICHITA, KS 67203
Phone (316) 268-0230 Fax: (316) 268-0205
CONTACT: Jeffery A. Best, ASLA

PROJECT NUMBER:
15749.01

SHEET TITLE:
SITE DETAILS

SHEET NUMBER:
SA2.4