

BENCHMARKS:
BM#1: "□" Cut in top of curb, east return of SE corner of Lotus & Parkridge.
Elev. = 145.99 (City Datum)

BM #2: "X" Cut on walk at NW corner of Lot 1, Block F, Flat Creek Addition
Elev. = 146.22 (City Datum)

BM #3: "□" Cut in top of curb at the NW corner of Lot 1, Block B, Hunter's Ridge Addition.
Elev. = 146.63 (City Datum)


SCALE:
1" = 20' HORIZONTAL
1" = 5' VERTICAL
• = IRON

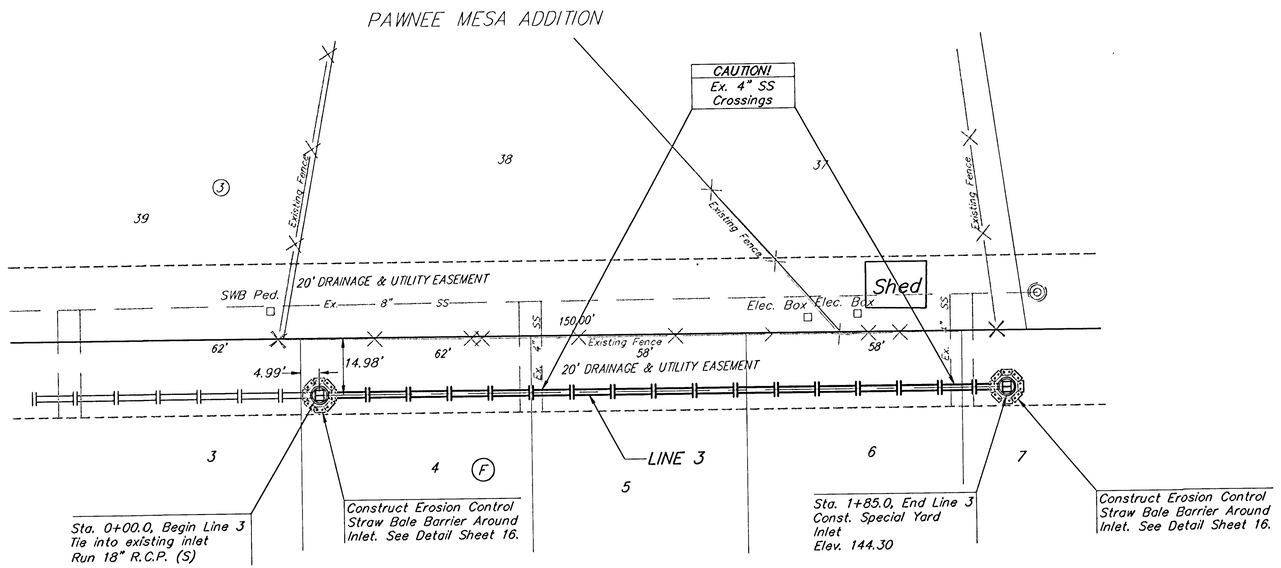

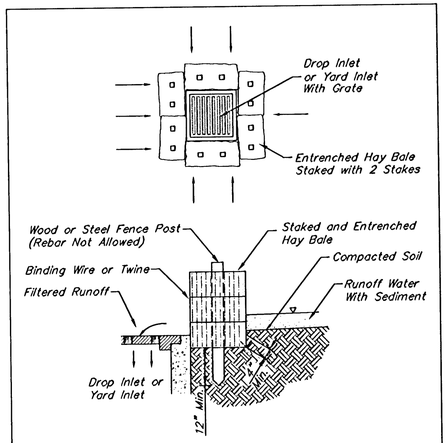

Hay Bale Barrier Detail

Note: Hay Bale Barriers to be Paid per Each as Sediment Barriers.

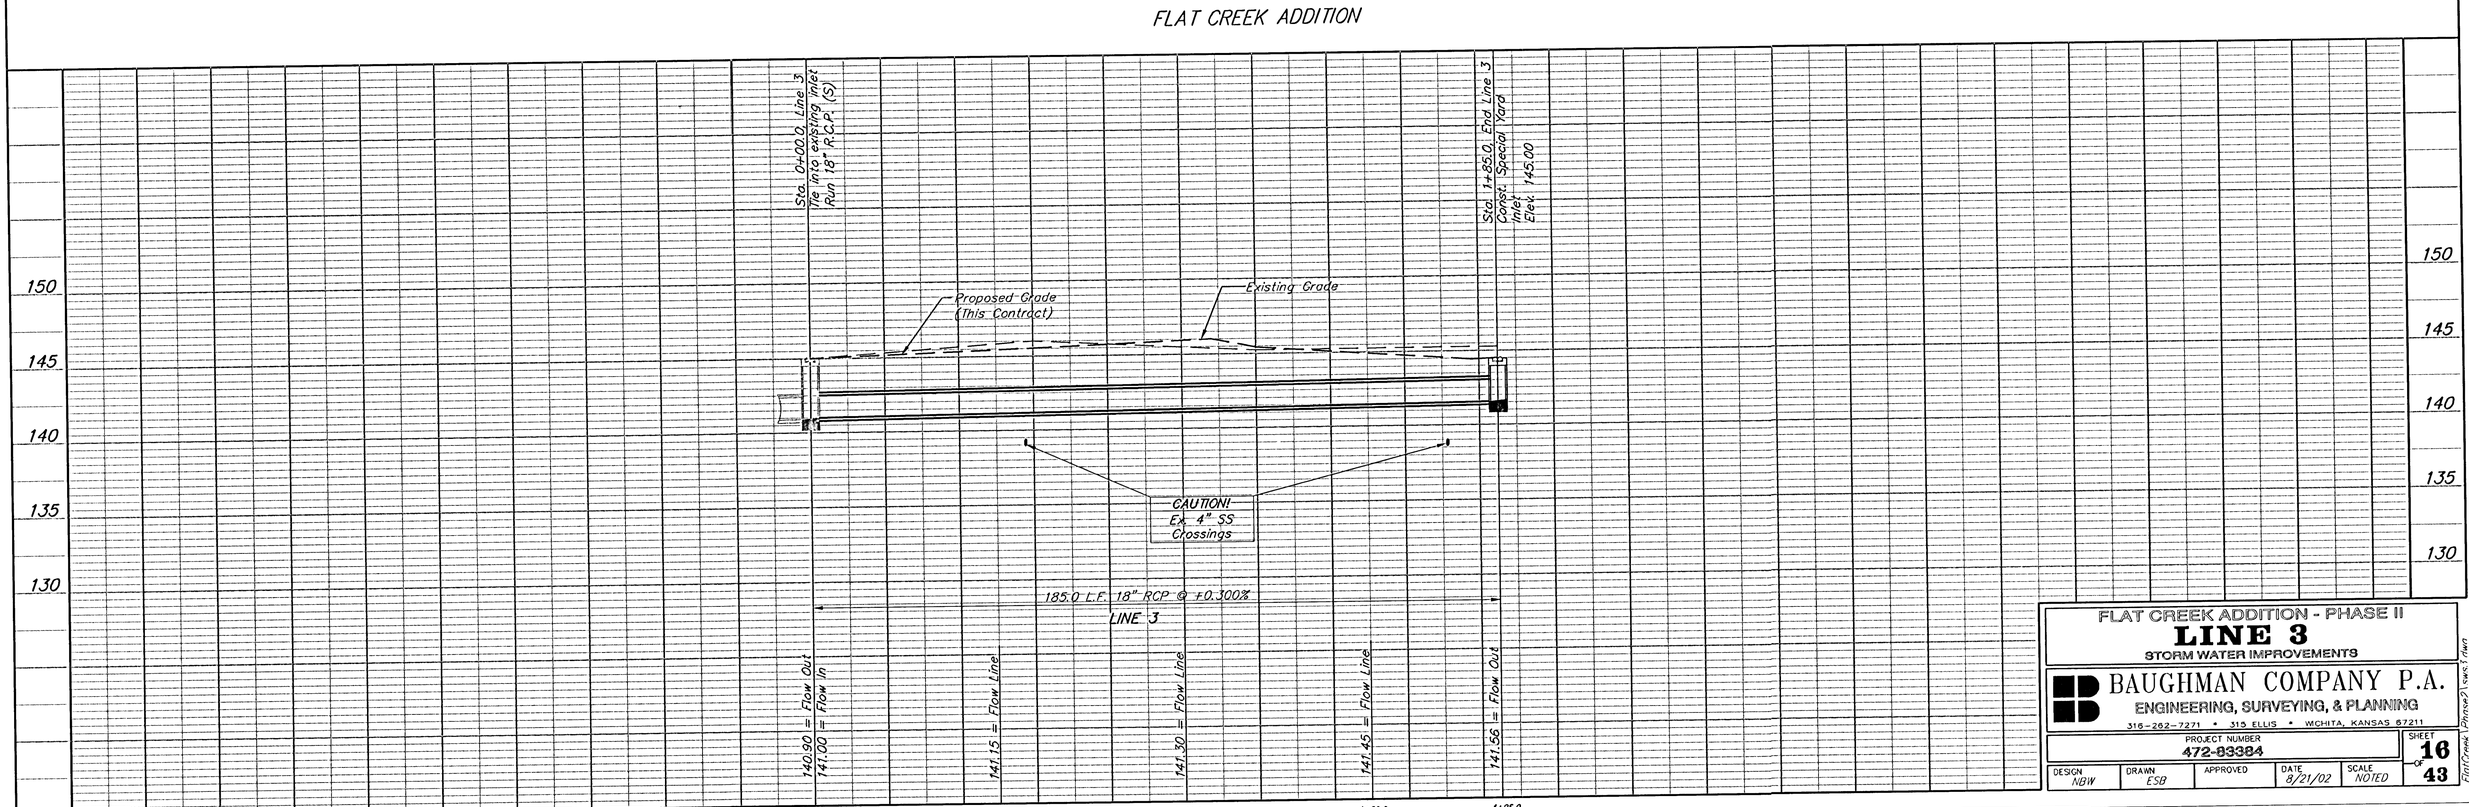

FLAT CREEK ADDITION - PHASE II
LINE 3
STORM WATER IMPROVEMENTS

BAUGHMAN COMPANY P.A.
ENGINEERING, SURVEYING, & PLANNING
316-262-7271 • 315 ELLIS • WICHITA, KANSAS 67211

PROJECT NUMBER	SHEET
472-83384	16 OF 43

DESIGN	DRAWN	APPROVED	DATE	SCALE
NBW	ESB		8/21/02	NOTED

Flat Creek Phase 2 sht L1.dwg