

Prarie Woods Addition

Shelly's Orchard Addition

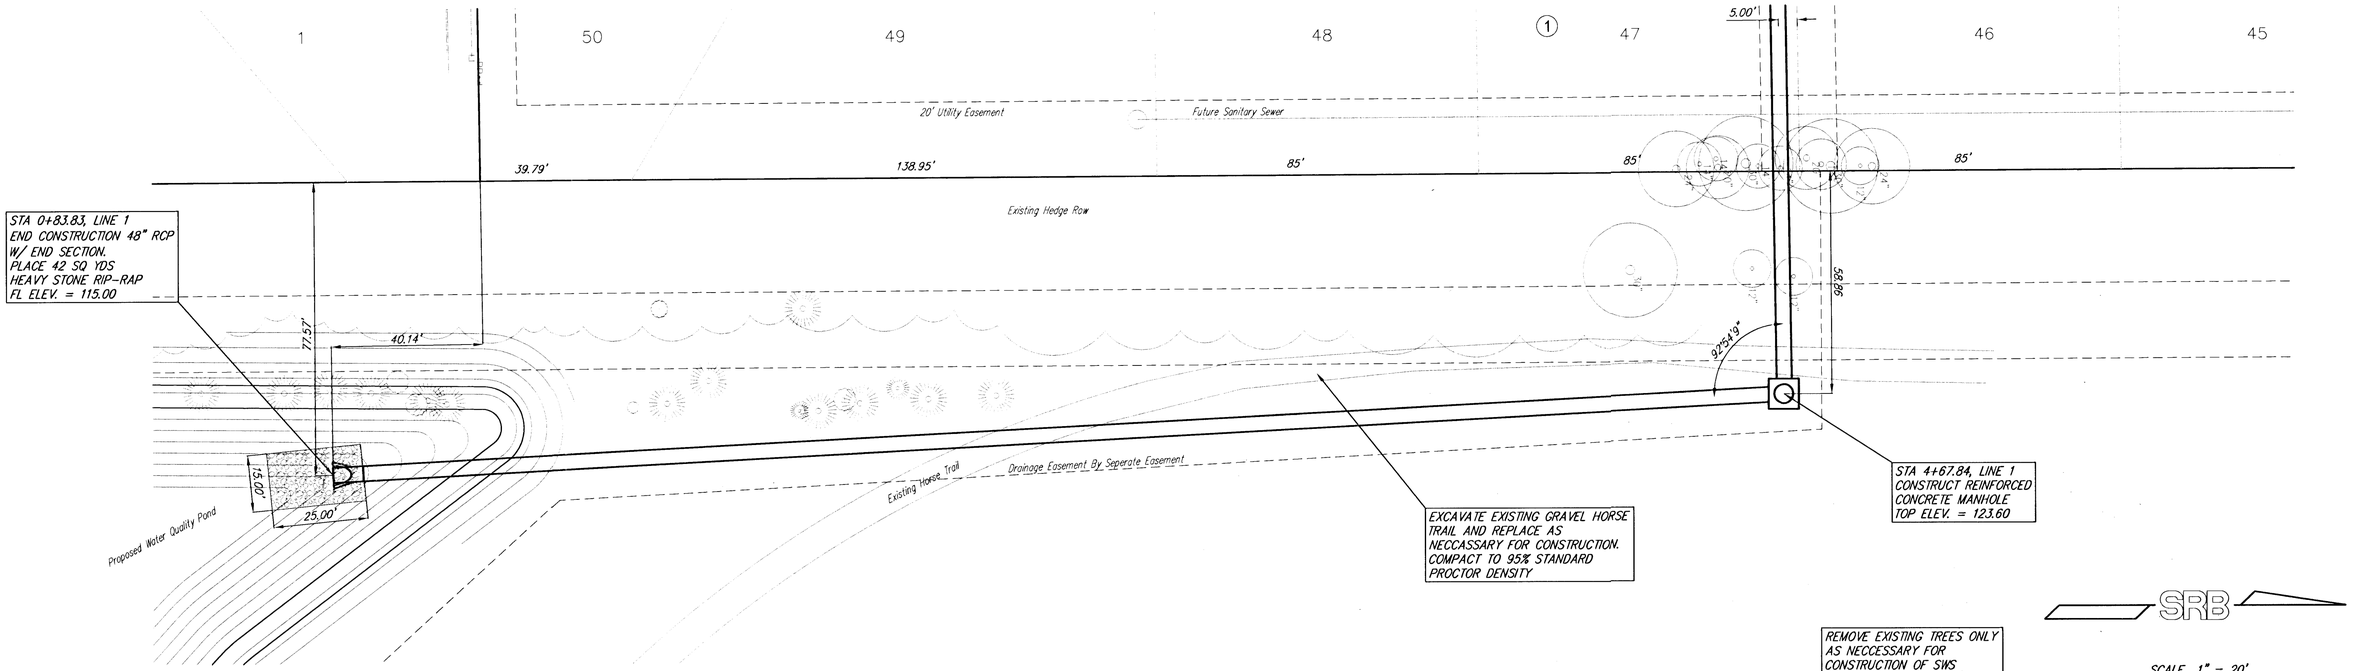

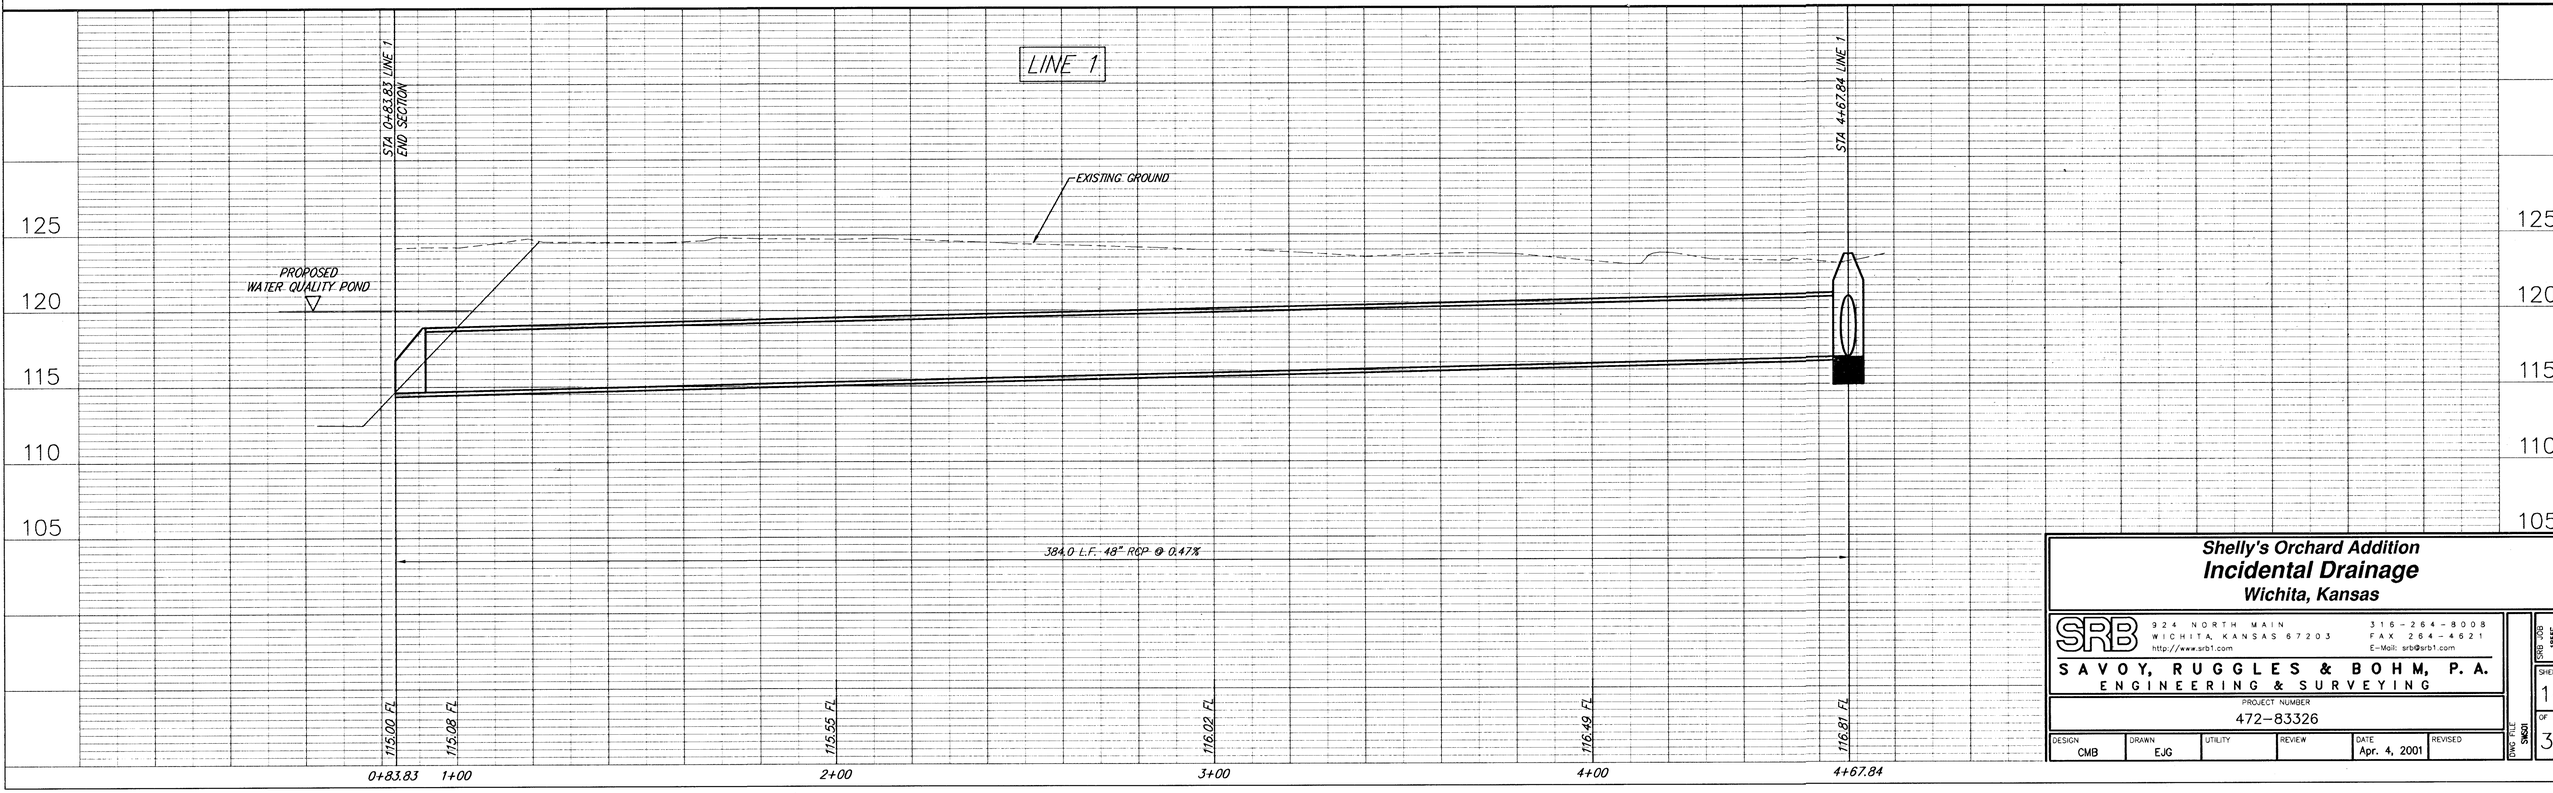

Shelly's Orchard Addition

Incidental Drainage

Wichita, Kansas

SRB
924 NORTH MAIN
WICHITA, KANSAS 67203
http://www.srb1.com
316-264-8008
FAX 264-4621
E-Mail: srb@srb1.com

SAVOY, RUGGLES & BOHM, P.A.
ENGINEERING & SURVEYING

PROJECT NUMBER 472-83326

DESIGN	DRAWN	UTILITY	REVIEW	DATE	REVISED
CMB	EJG			Apr. 4, 2001	

DWG FILE SHEQ1

SRB JOB 1655E

SHEET 14 OF 30