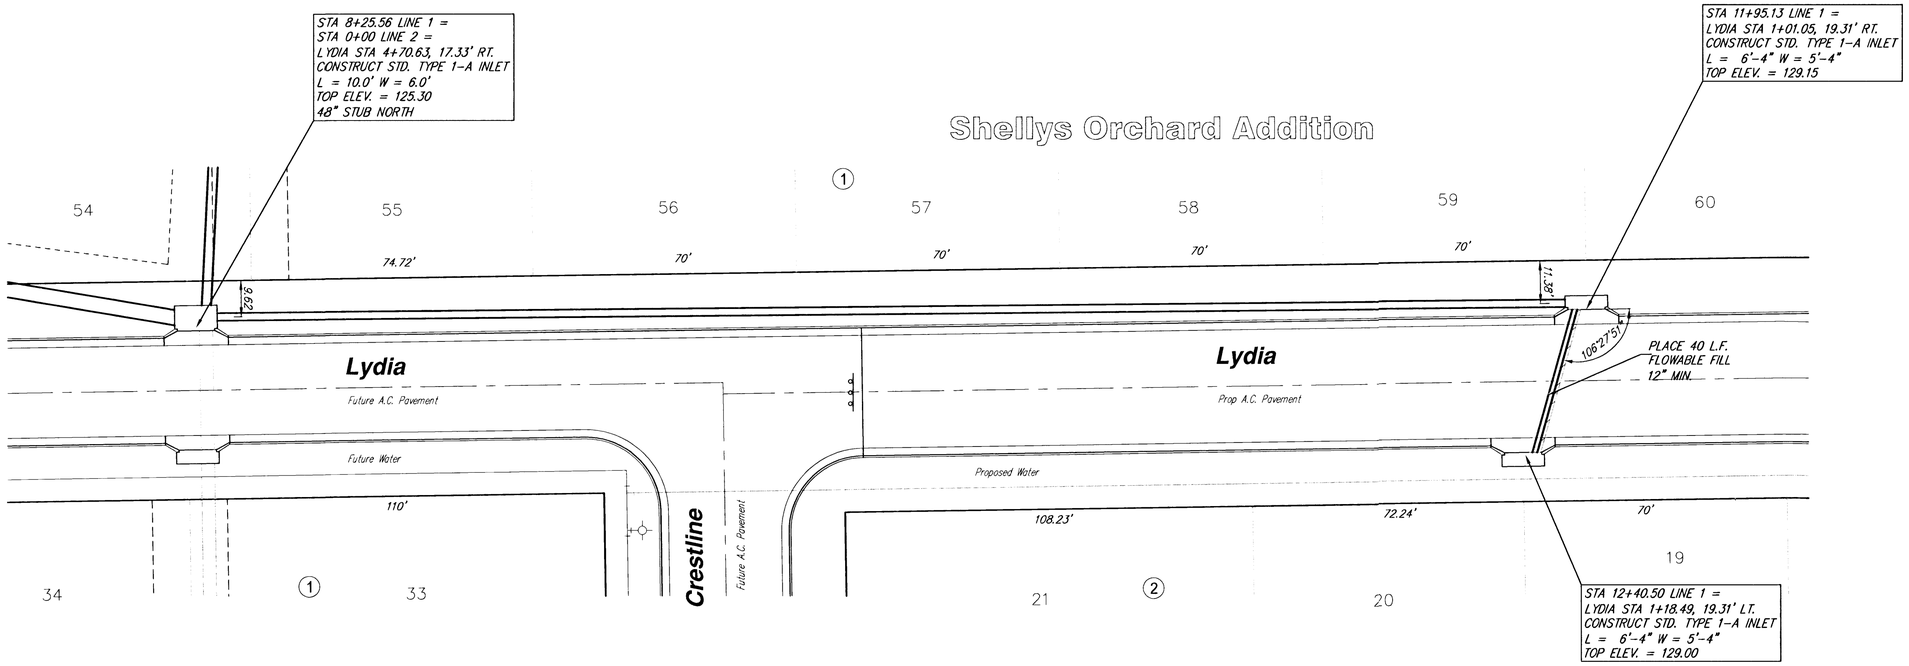

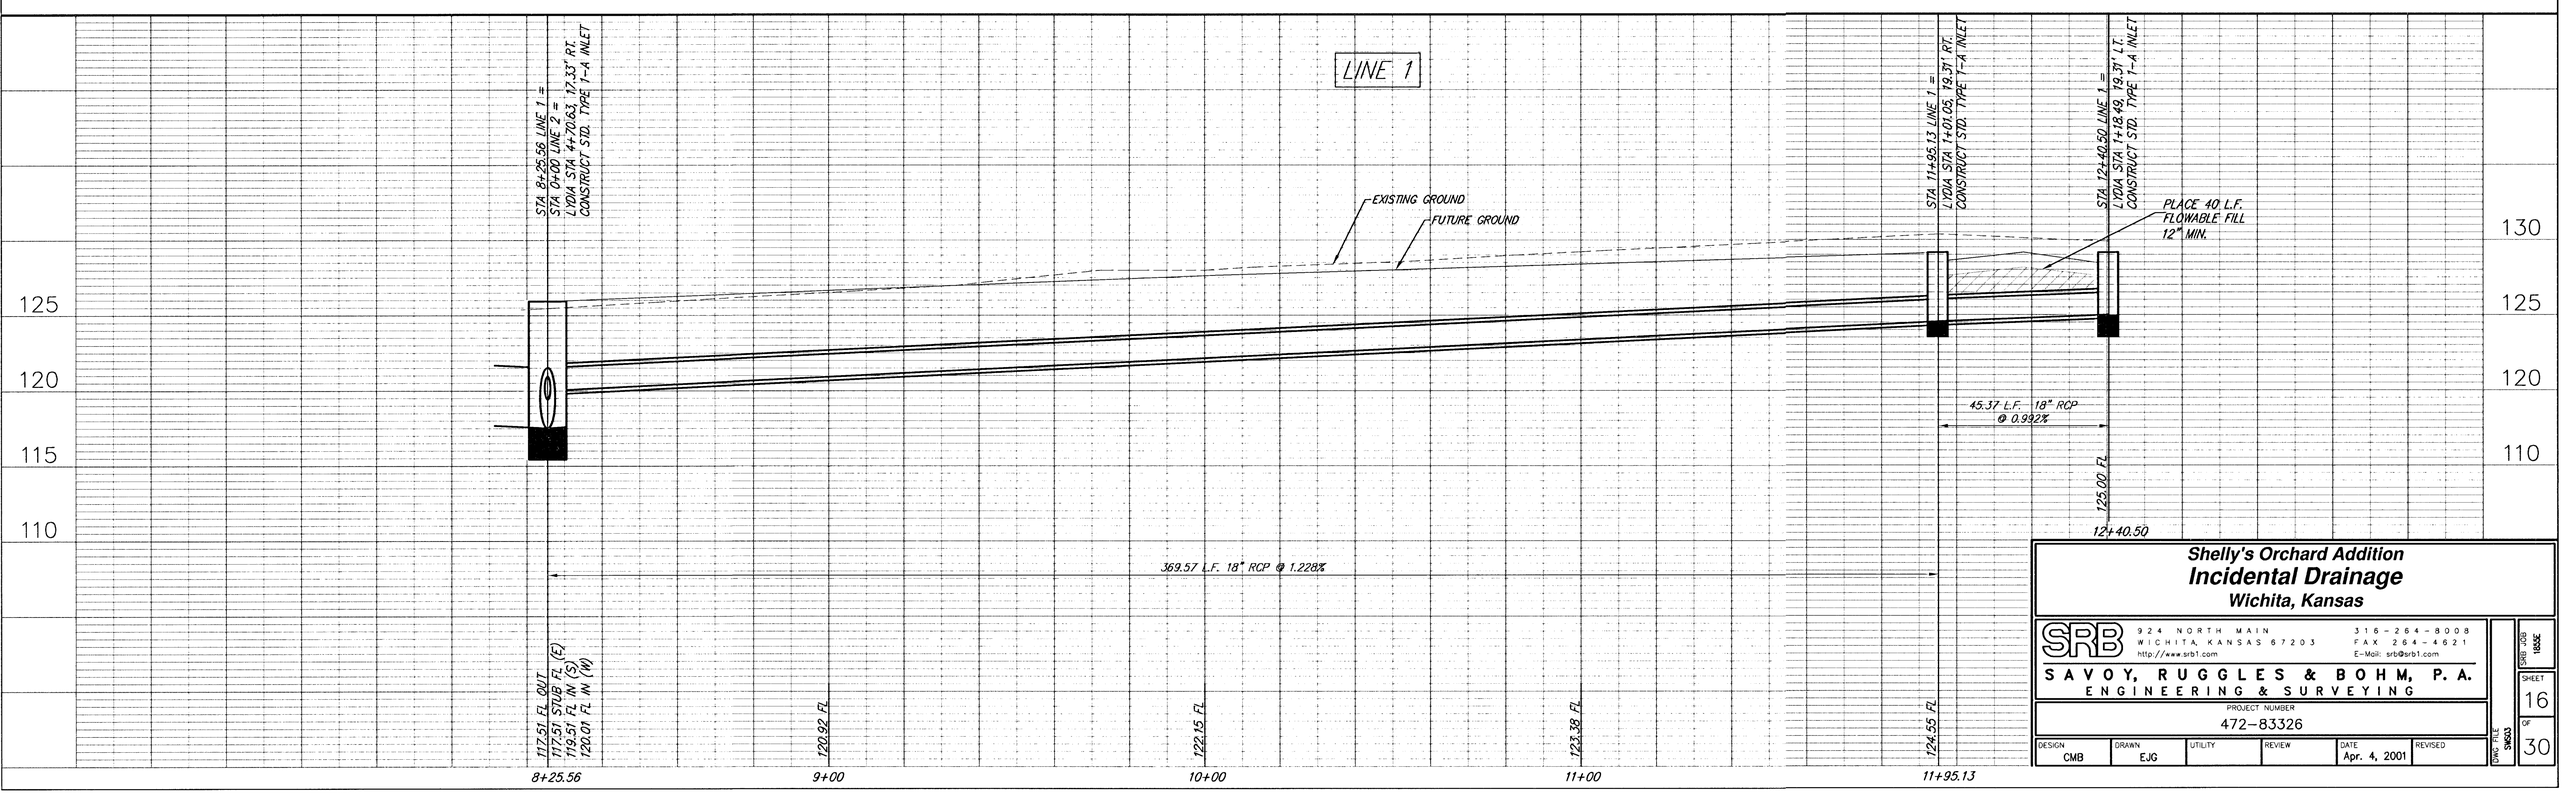

Shelly's Orchard Addition

Incidental Drainage

Wichita, Kansas

SRB
924 NORTH MAIN
WICHITA, KANSAS 67203
http://www.srb1.com
316-264-8008
FAX 264-4621
E-Mail: srb@srb1.com

SAVOY, RUGGLES & BOHM, P.A.
ENGINEERING & SURVEYING

PROJECT NUMBER					
472-83326					
DESIGN	DRAWN	UTILITY	REVIEW	DATE	REVISED
CMB	EJG			Apr. 4, 2001	

DWG FILE 5K033

SRB JOB 1830E

SHEET 16 OF 30