
BENCHMARKS:
Oliver and 45th St. N. – Top of Brass Plate on SW Corner of R.C.B.C. East of Intersection. ELEV. = 1398.88 NGVD (211.48 City Datum)

60d Nail In H.L.P., 33' S. of the NW Corner of Gov't. Lot 1 in the NE1/4 of Sec. 26, TWP. 26–S, R–1–E of the 6th P.M. Elev. = 1377.19 NGVD (189.79 City Datum)

SCALE: 1" = 20'
• = Iron

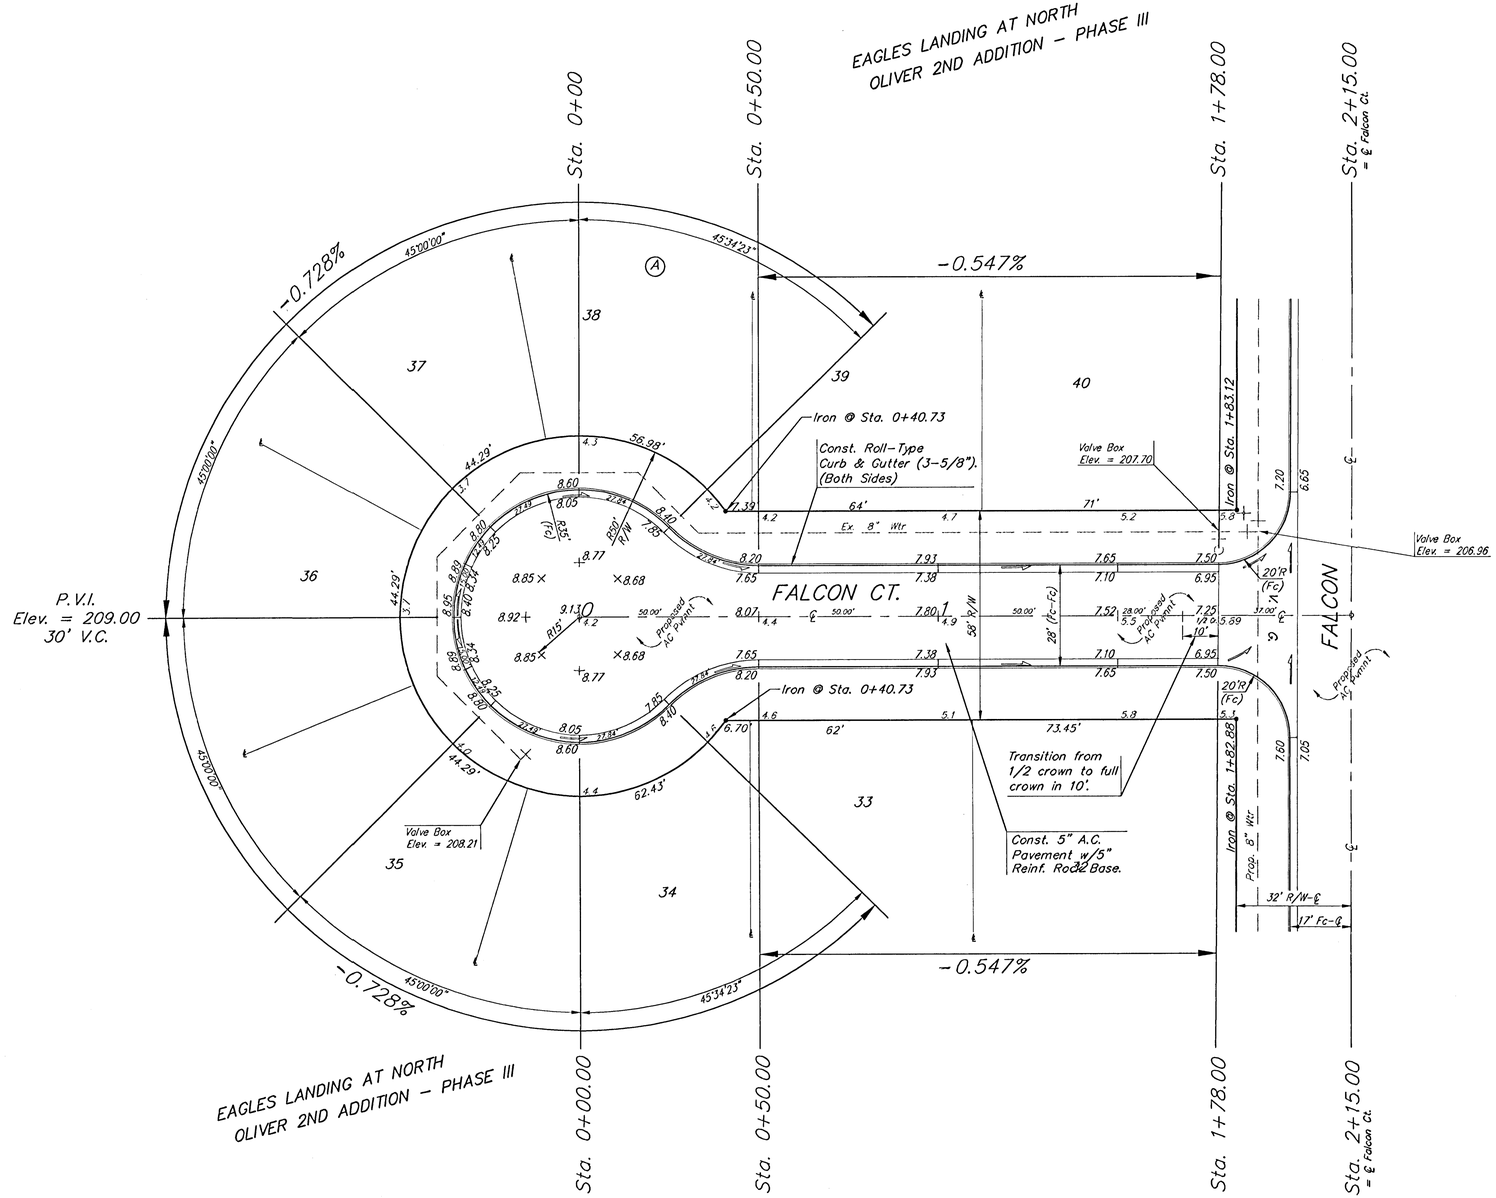

NOTE: ROLL TYPE CURB & GUTTER TO BE CONSTRUCTED ON THE PAVEMENT SHOWN ON THIS SHEET. TOP OF CURB ELEVATIONS ARE GIVEN FOR FULL HEIGHT CURB.

EAGLES LANDING AT NORTH OLIVER 2ND ADDITION - PHASE III

FALCON CT.

STA. 0+00 to STA. 1+78.00

BAUGHMAN COMPANY P.A.
ENGINEERING, SURVEYING, & PLANNING
316–262–7271 • 315 ELLIS • WICHITA, KANSAS 67211

PROJECT NUMBER	SHEET
472-83488	8

DESIGN	DRAWN	APPROVED	DATE	SCALE	OF
BLP/AEG	MKT/GNX		02/03	NOTED	22

Eagl.ng2nd Ph3 Str3 02-03-E286