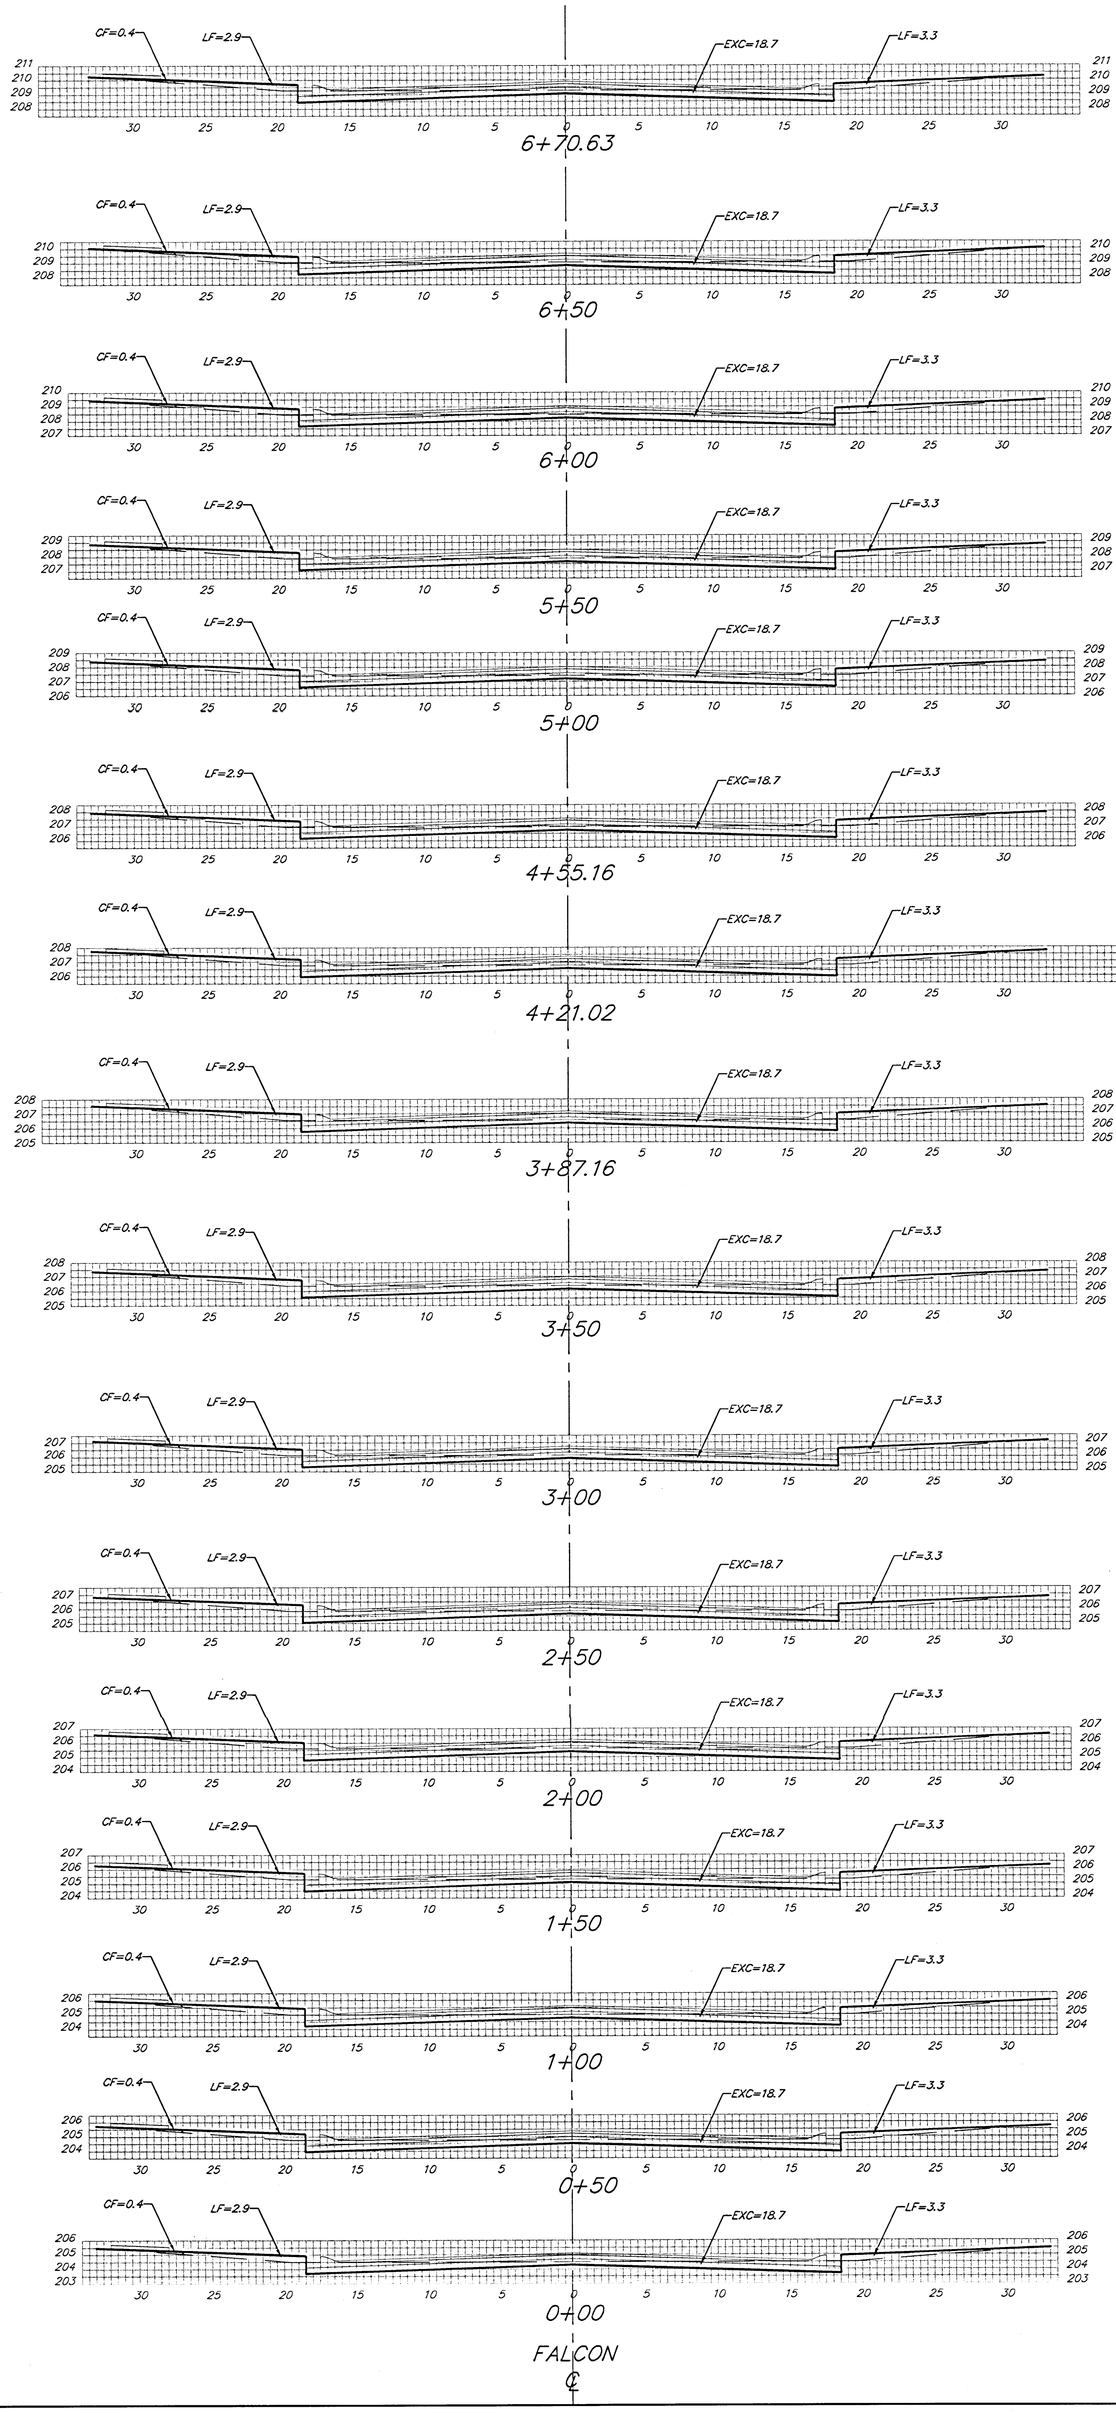



*Sheet Totals:*

*Excavation = 498.7 C.Y.*
*Loose Fill = 165.7 C.Y.*
*Compacted Fill = 101.1 C.Y.*


BAUGHMAN COMPANY P.A.
ENGINEERING, SURVEYING, & PLANNING
316-262-7271 • 315 ELLIS • WICHITA, KANSAS 67211


PROJECT NUMBER
472-83488

SHEET 20 OF 22

REV.

EaglesLng2\Ph3\Xs2