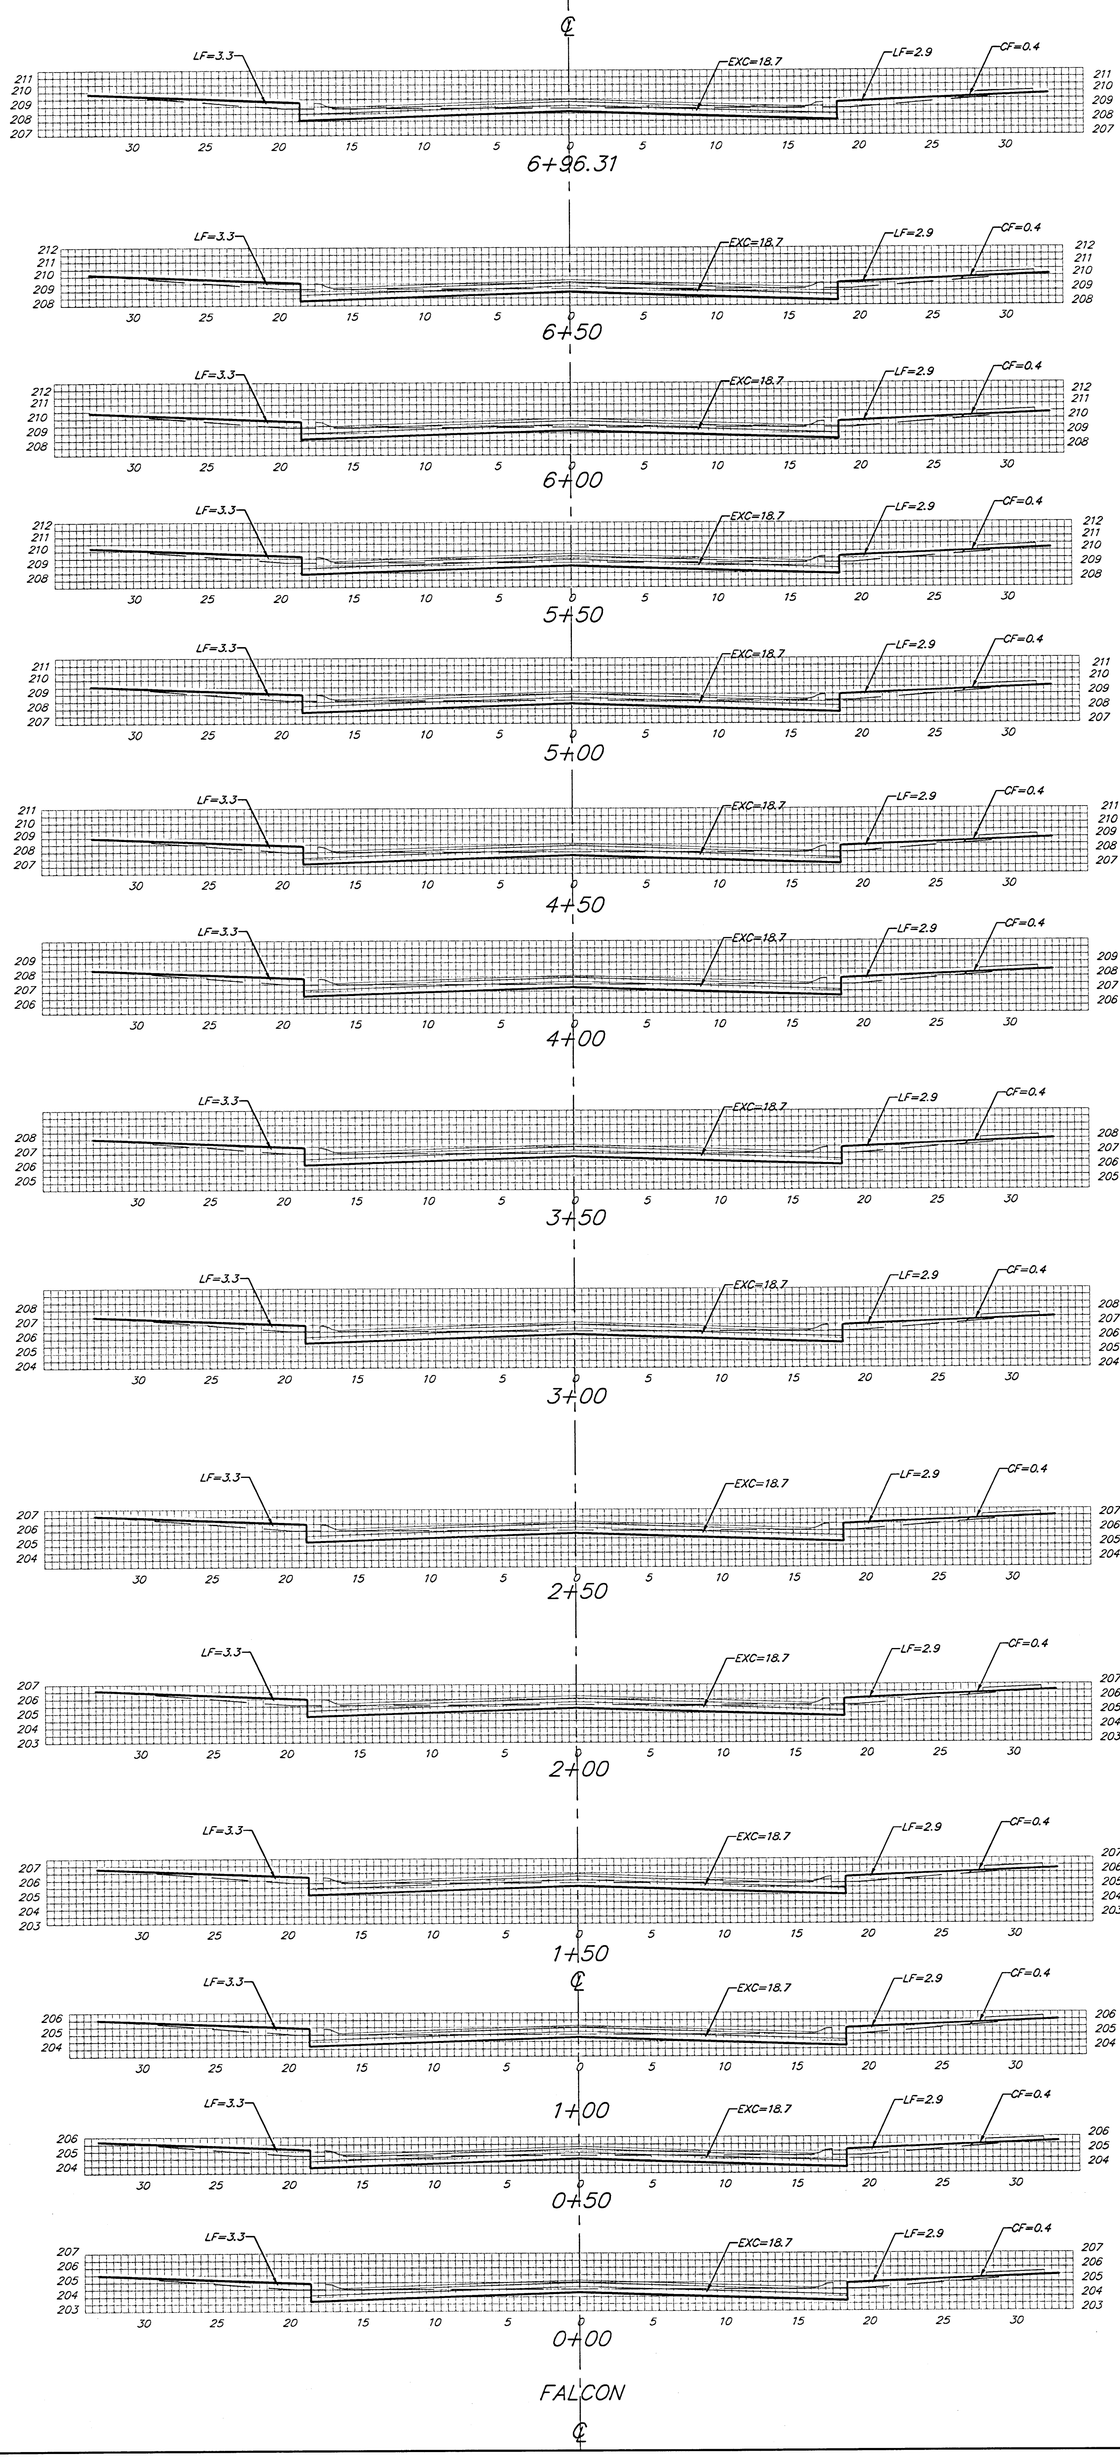


Sheet Totals:

Excavation	= 481.9 C.Y.
Loose Fill	= 160.1 C.Y.
Compacted Fill	= 9.8 C.Y.

BAUGHMAN COMPANY P.A.
ENGINEERING, SURVEYING, & PLANNING
316-262-7271 • 315 ELLIS • WICHITA, KANSAS 67211

PROJECT NUMBER
472-83486

SHEET
19
22

REV.

EaglesLng2\Fm3\Xs1