
# BALTHROP 4TH ADDITION

## TO WICHITA, SEDGWICK COUNTY, KANSAS

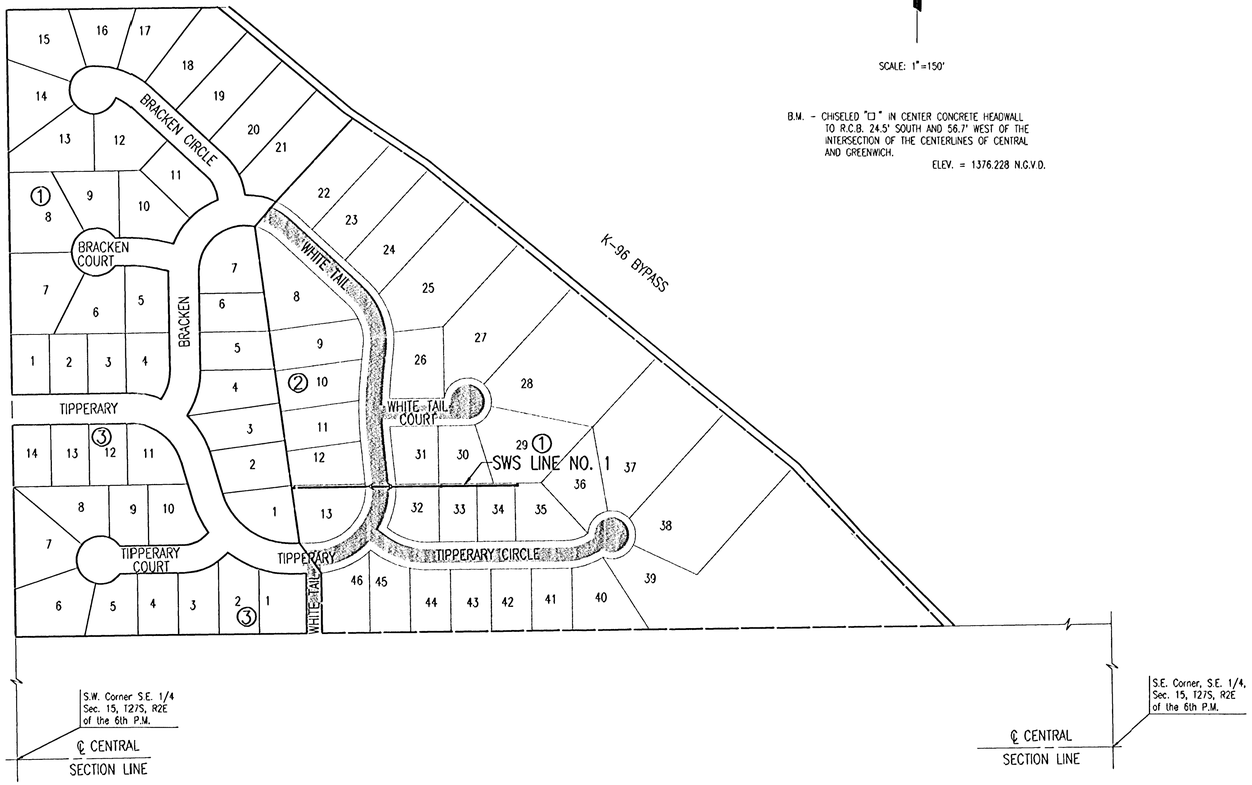


SCALE: 1"=150'

B.M. - CHISELED "□" IN CENTER CONCRETE HEADWALL TO R.C.B. 24.5' SOUTH AND 56.7' WEST OF THE INTERSECTION OF THE CENTERLINES OF CENTRAL AND GREENWICH.

ELEV. = 1376.228 N.G.V.D.

DSNR: BER OPER: JGA SCALE: 1=150.00
Q:\2002\02608\000\KEYMAP 01-21-2003 03:51:34 pm

| No. | Revision | By | Date |
|---|---|---|---|
| | | | |

CITY OF WICHITA, KANSAS
NEIL D. CABLE, P.E.- CITY ENGINEER
BALTHROP 4TH ADDITION - PHASE 2

KEY MAP

CITY OF WICHITA PROJECT NO. 472-83469


*Professional Engineering Consultants, P.A.*
303 S. TOPEKA • WICHITA, KANSAS 67202
316-262-2691 • FAX 316-262-3003


| | | | |
|---|---|---|---|
| Designed by BER | Job No. 35-02608-0 | Sht. 2 of 43 |
| Drawn by | Date January 2003 | |