BENCHMARKS:

" □ " Cut in top of curb south end of east curb return 10th St. & Forestview adjacent to Lot 9, Block A, Liberty Park 3rd Addition
Elev. = 168.43 (City Datum)

" □ " Cut in top of curb 10' east of end of existing pavement adjacent to Lot 52, Block C, Liberty Park 3rd Addition
Elev. = 164.21 (City Datum)

C.O.W. Benchmark Disk. 56' E and 55' N of ℄ 135th St. W. & 13th St. N.
Elev. = 167.83 (City Datum)

C.O.W. Benchmark Disk.
1/2 mile south of 13th St. 39' east of ℄ 135th St. 18' south of hedge row.
Elev. = 159.71 (City Datum)

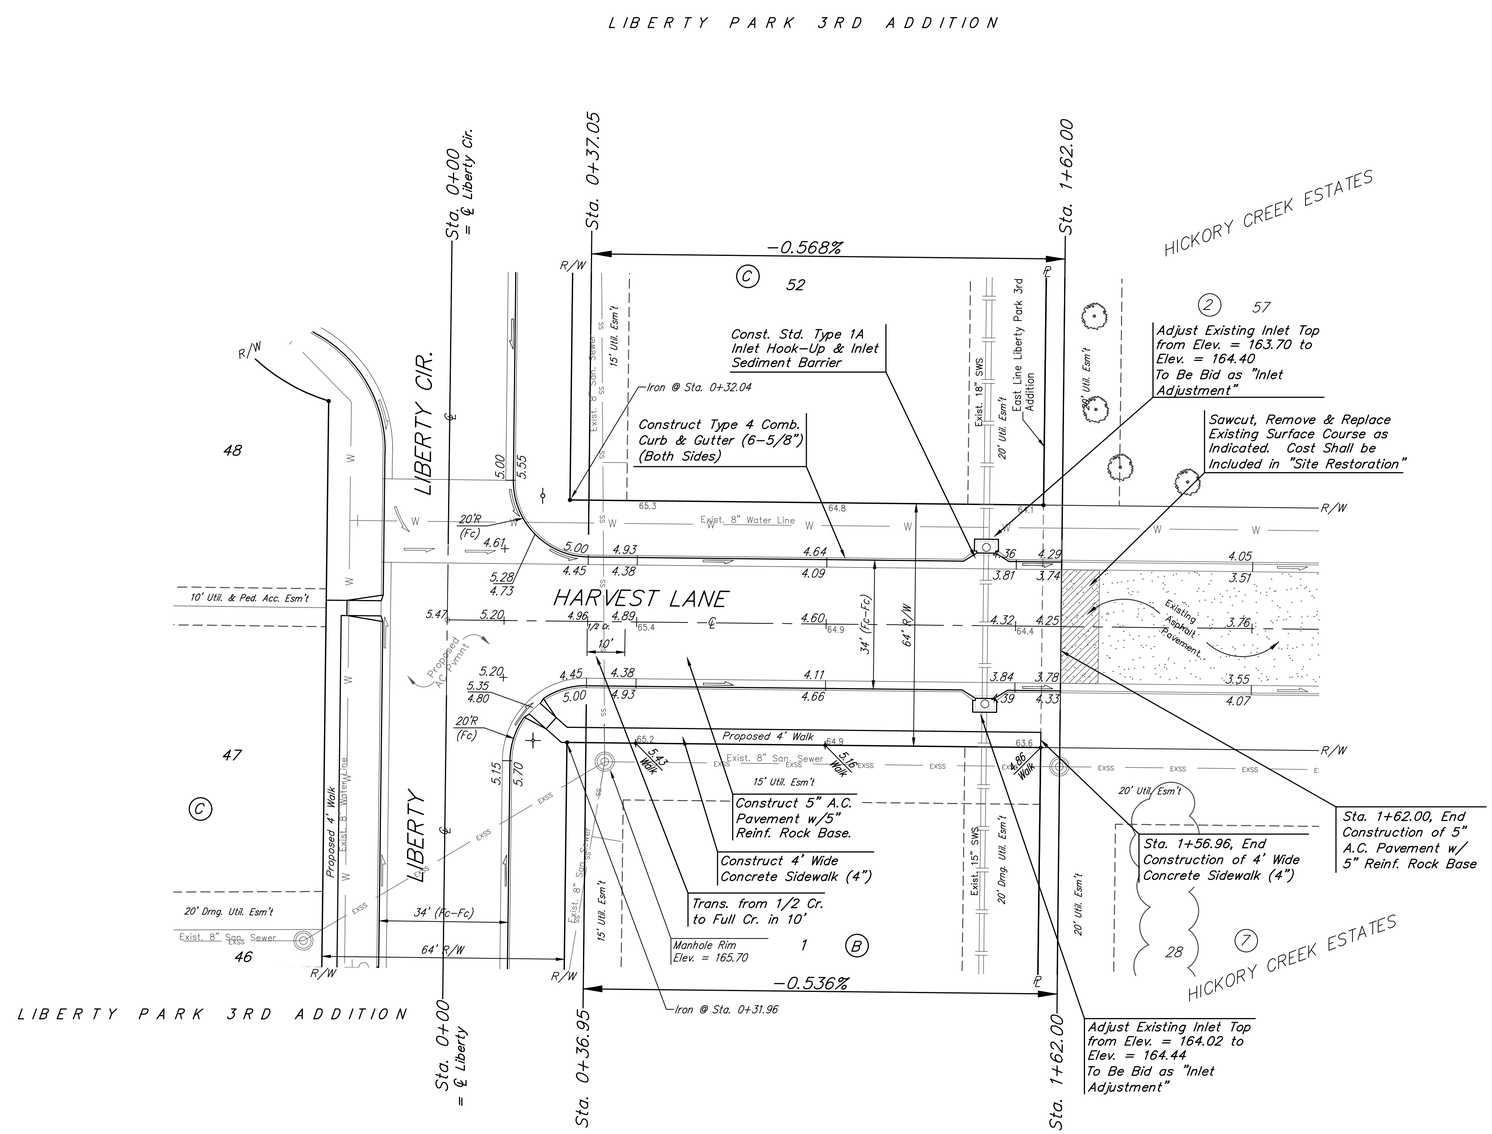

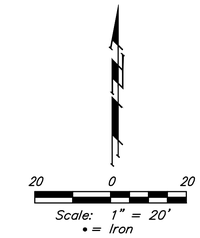

Baughman

Liberty Park 3rd Addition - Phase 2C

HARVEST LANE

Sta. 0+00 to Sta. 1+62.00

Baughman Company , P.A. 315 Ellis St. Wichita, KS 67211 P 316-262-7271 F 316-262-0149
ENGINEERING | SURVEYING | PLANNING | LANDSCAPE ARCHITECTURE

PROJECT NUMBER 472-85140	DESIGN NBW / DRAWN JAK
REVISIONS:	APPROVED / DATE 12/27/16
	SCALE Noted
	SHEET **10** OF **22**

E:\Projects\Liberty Park 3rd_04-03-P304\Engineering\Phase 2C\STR_\STR PLANS.dwg