
PROJECT NO.	SHEET NO.	TOTAL SHEETS
472-83469	28	43

NOTE BOOK
NO.
TEMPLATE
AREAS
AREAS CHECKED

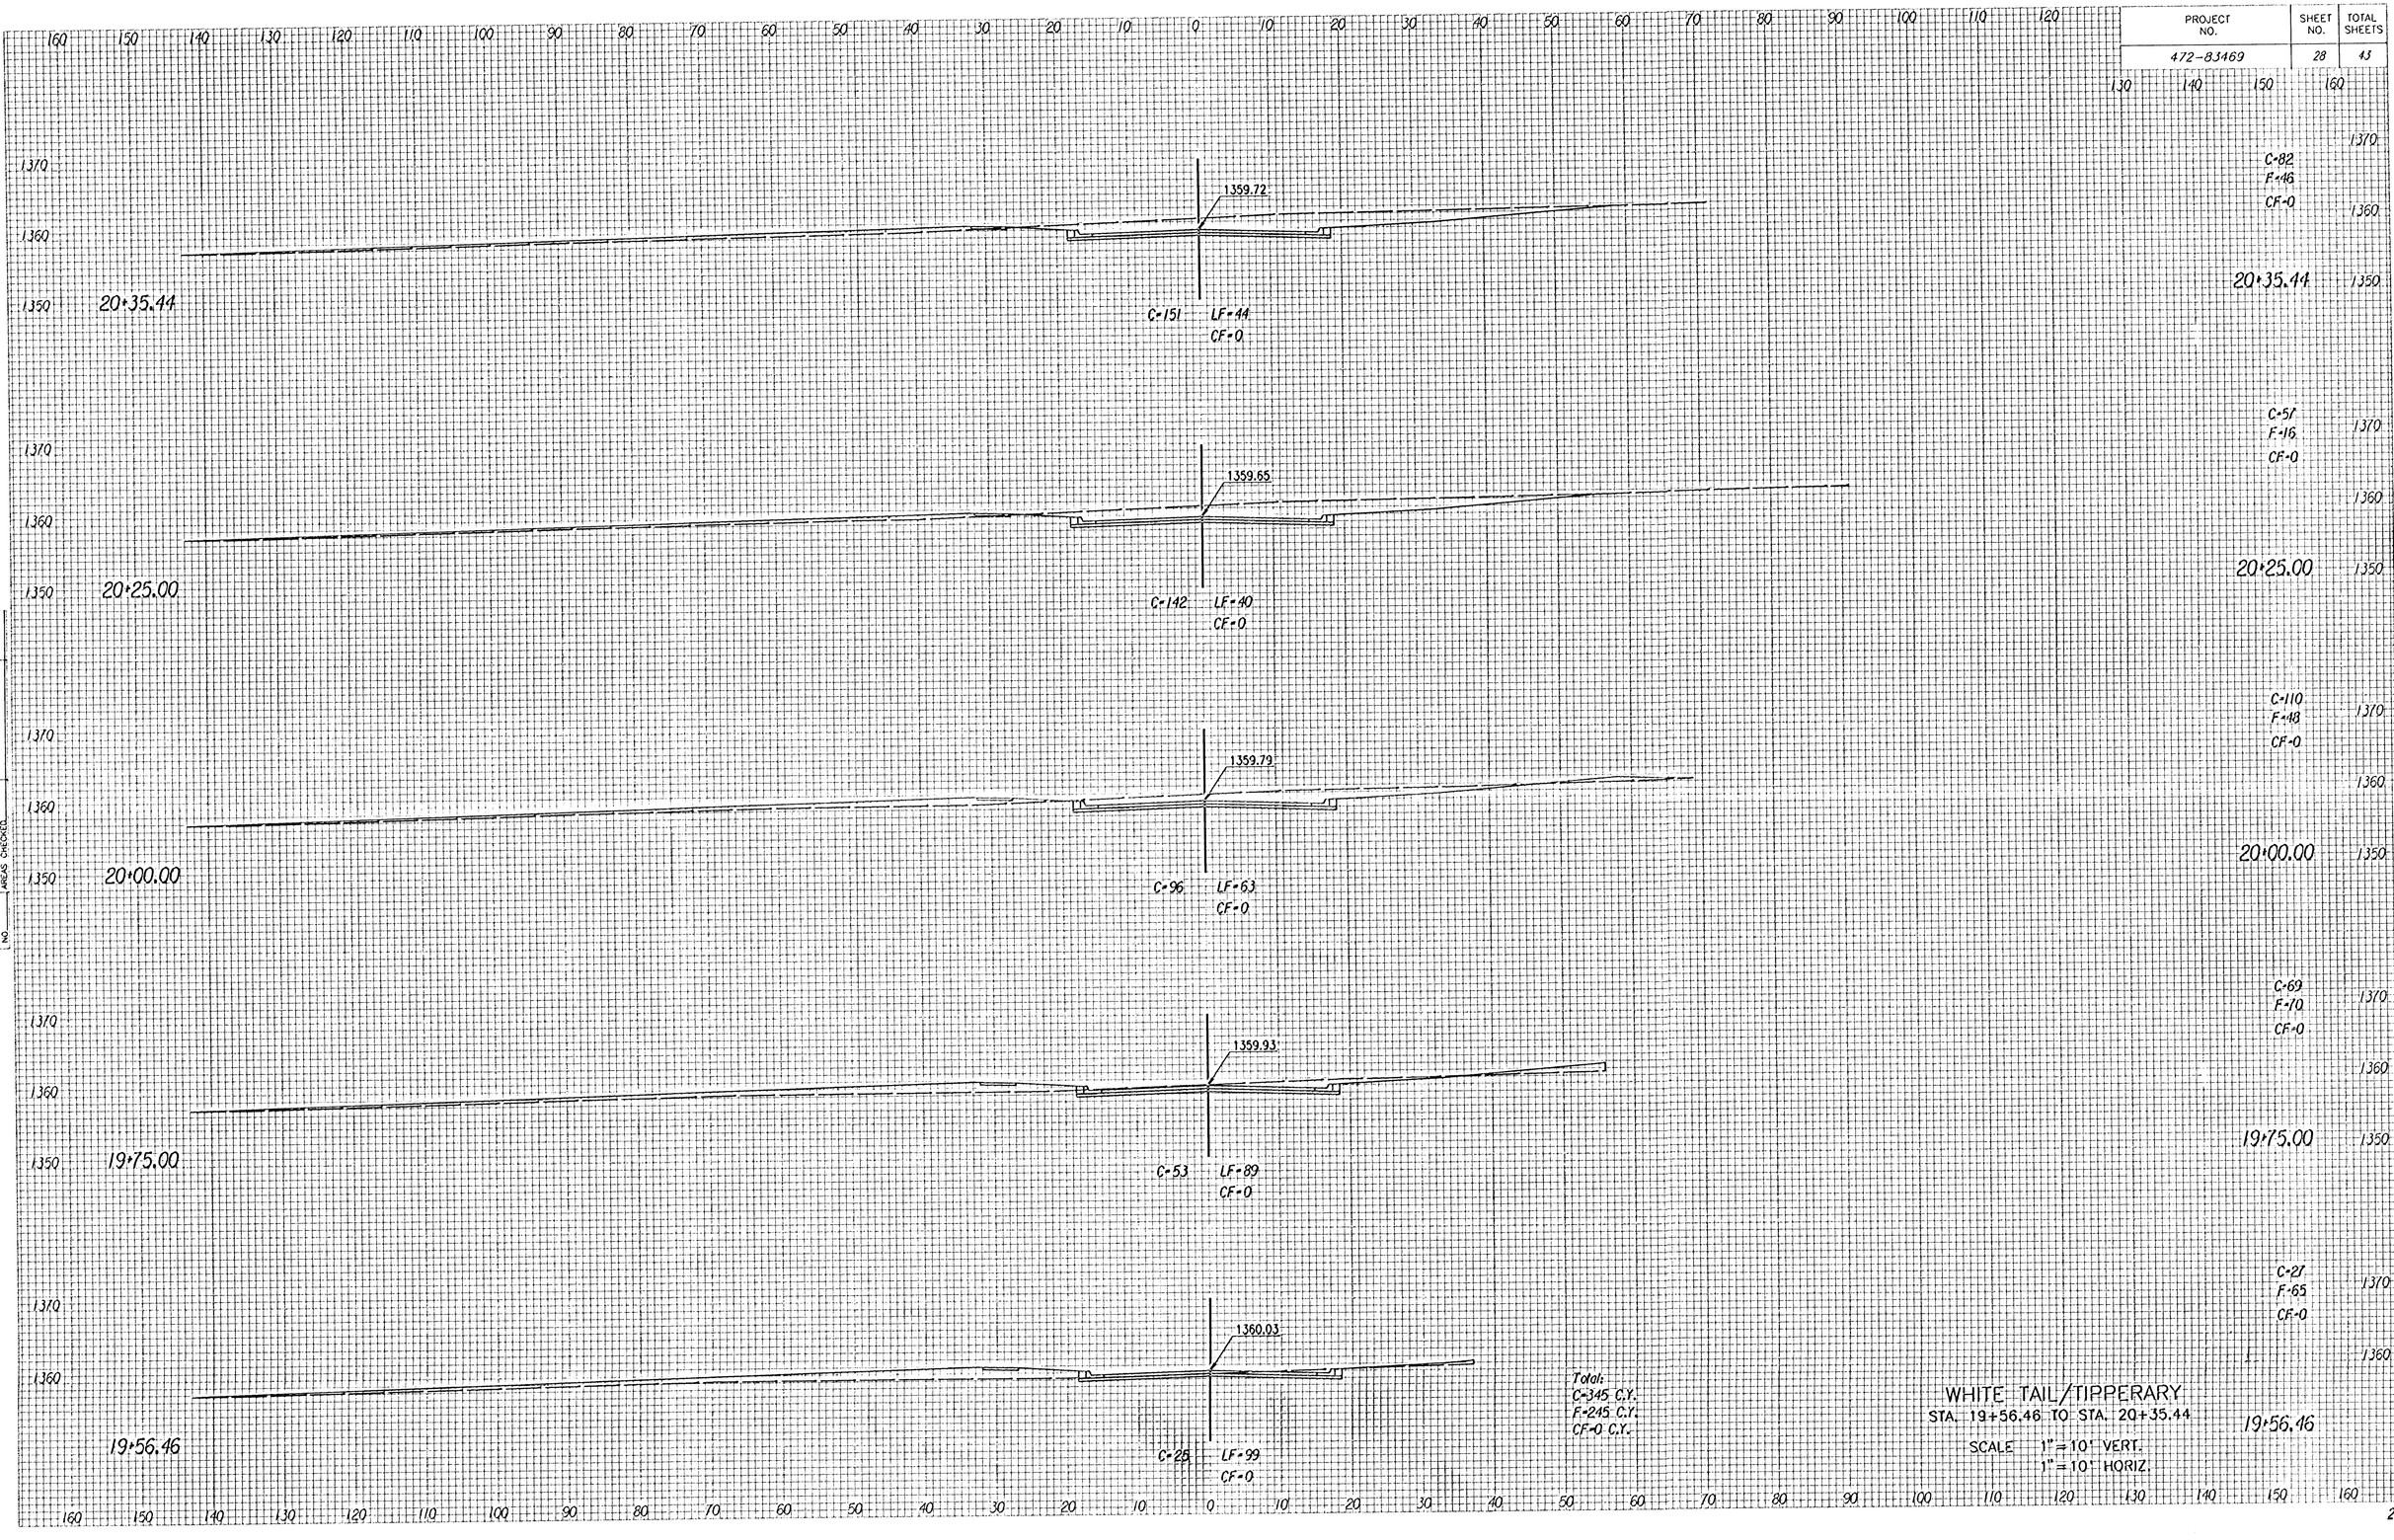

Total:
C=345 C.Y.
F=245 C.Y.
CF=0 C.Y.

WHITE TAIL/TIPPERARY

STA. 19+56.46 TO STA. 20+35.44

SCALE 1" = 10' VERT.
1" = 10' HORIZ.