
PROJECT NO.	SHEET NO.	TOTAL SHEETS
472-83469	39	43

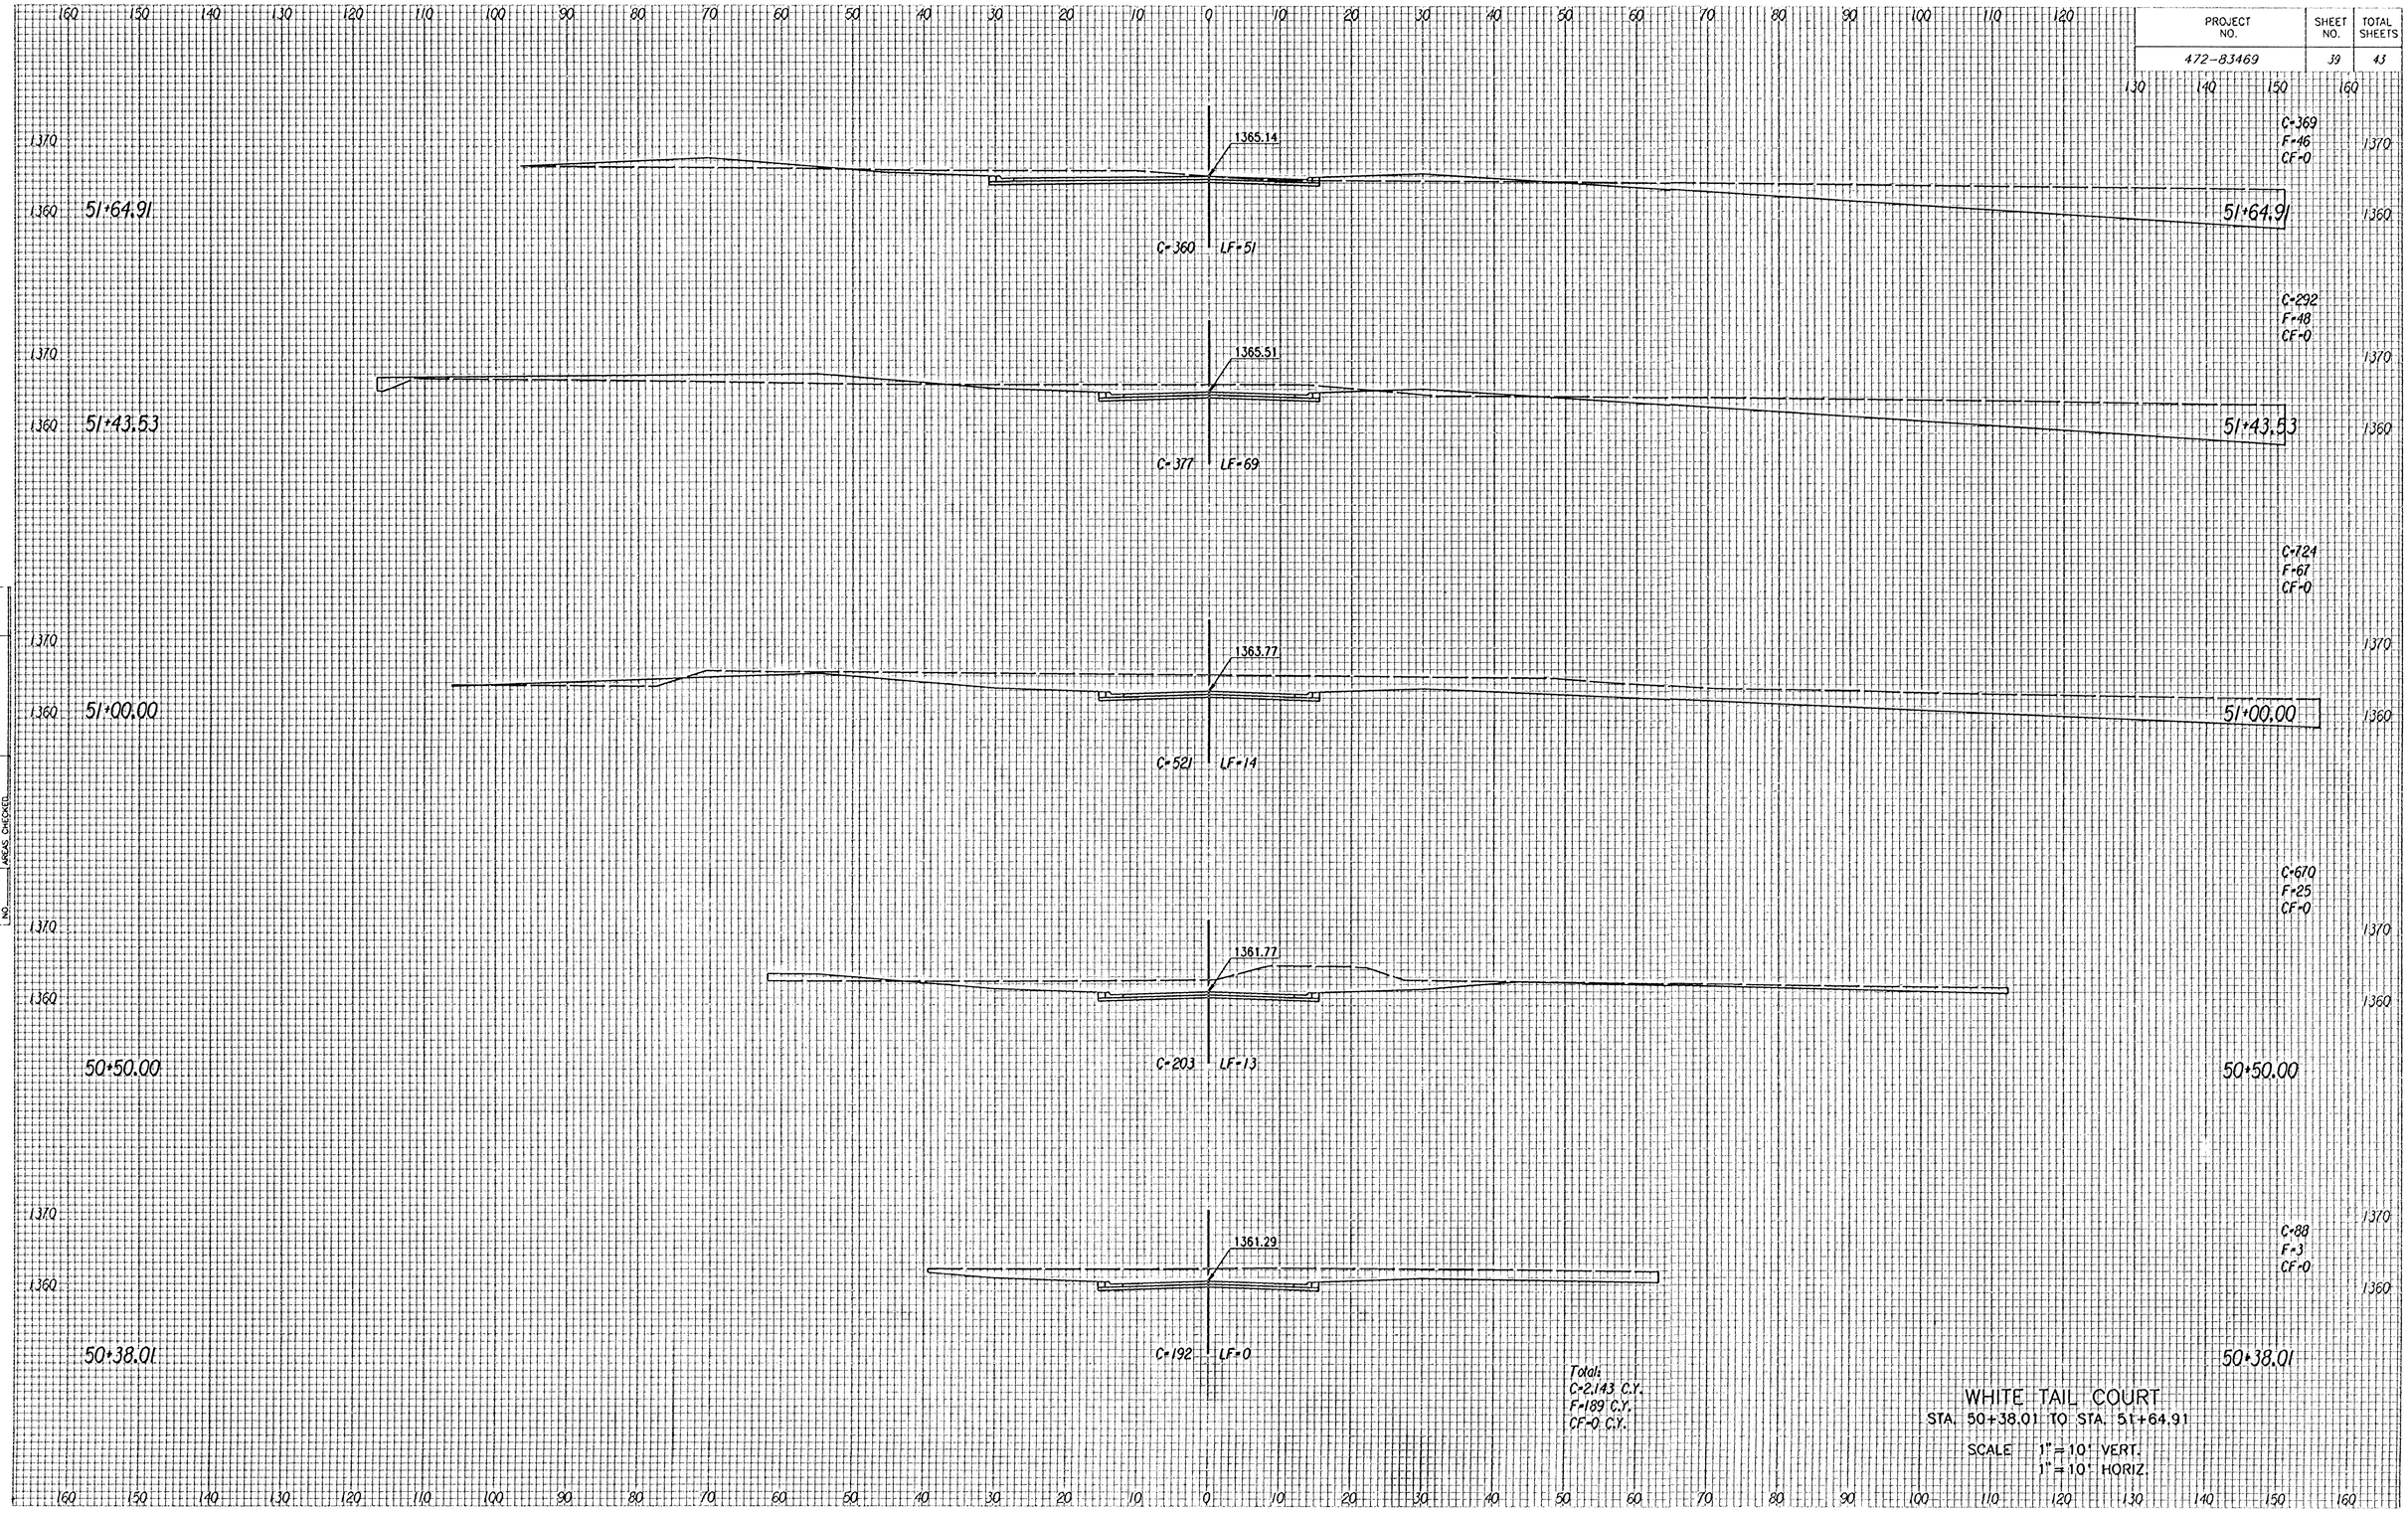

NOTE: SHOW TEMPLATE AREAS CHECKED.
NO.

Total:
C=2,143 C.Y.
F=189 C.Y.
CF=0 C.Y.

WHITE TAIL COURT
STA. 50+38.01 TO STA. 51+64.91

SCALE 1"=10' VERT.
1"=10' HORIZ.