
PROJECT NO.	SHEET NO.	TOTAL SHEETS
472-83469	40	43

NO.	NOTE BOOK	TEMPLATE AREAS	AREAS CHECKED

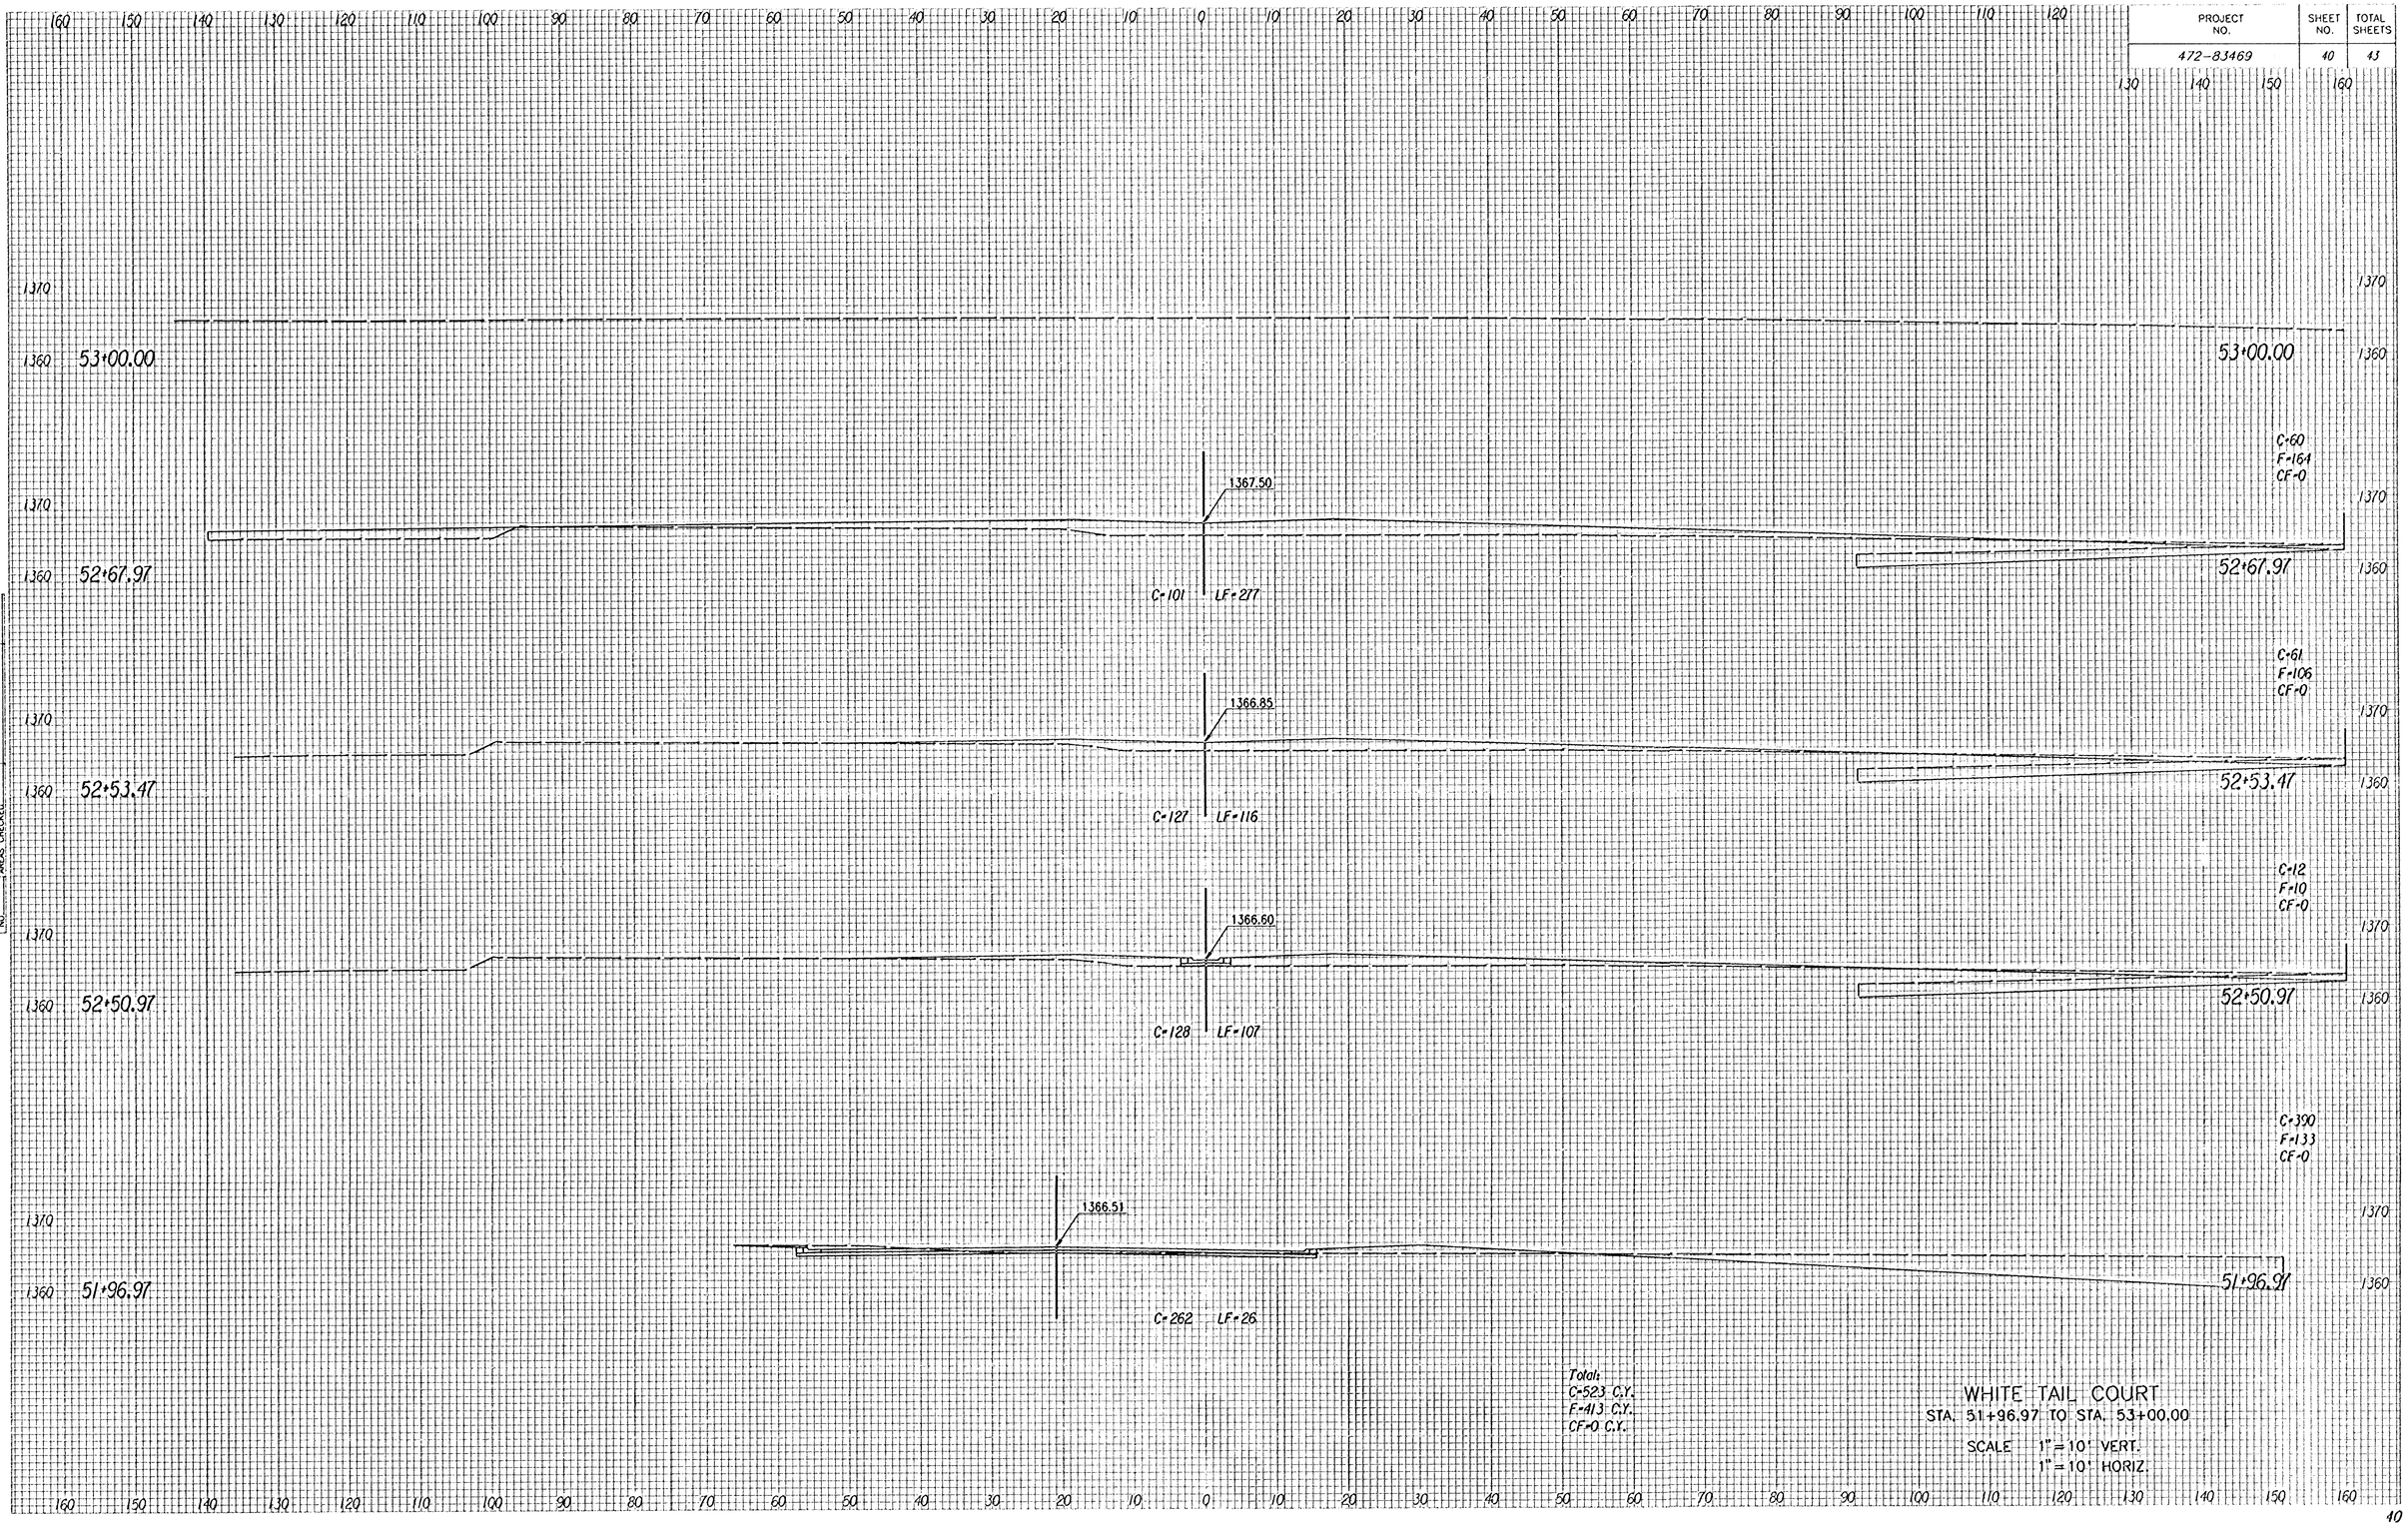

Total:
C=523 C.Y.
F=413 C.Y.
CF=0 C.Y.

WHITE TAIL COURT

STA. 51+96.97 TO STA. 53+00.00

SCALE 1"=10' VERT.
1"=10' HORIZ.