
PROJECT NO.	SHEET NO.	TOTAL SHEETS
472-83469	43	43

NOTE BOOK
TEMPLATE AREAS
AREAS CHECKED
NO. DATE CHECKED

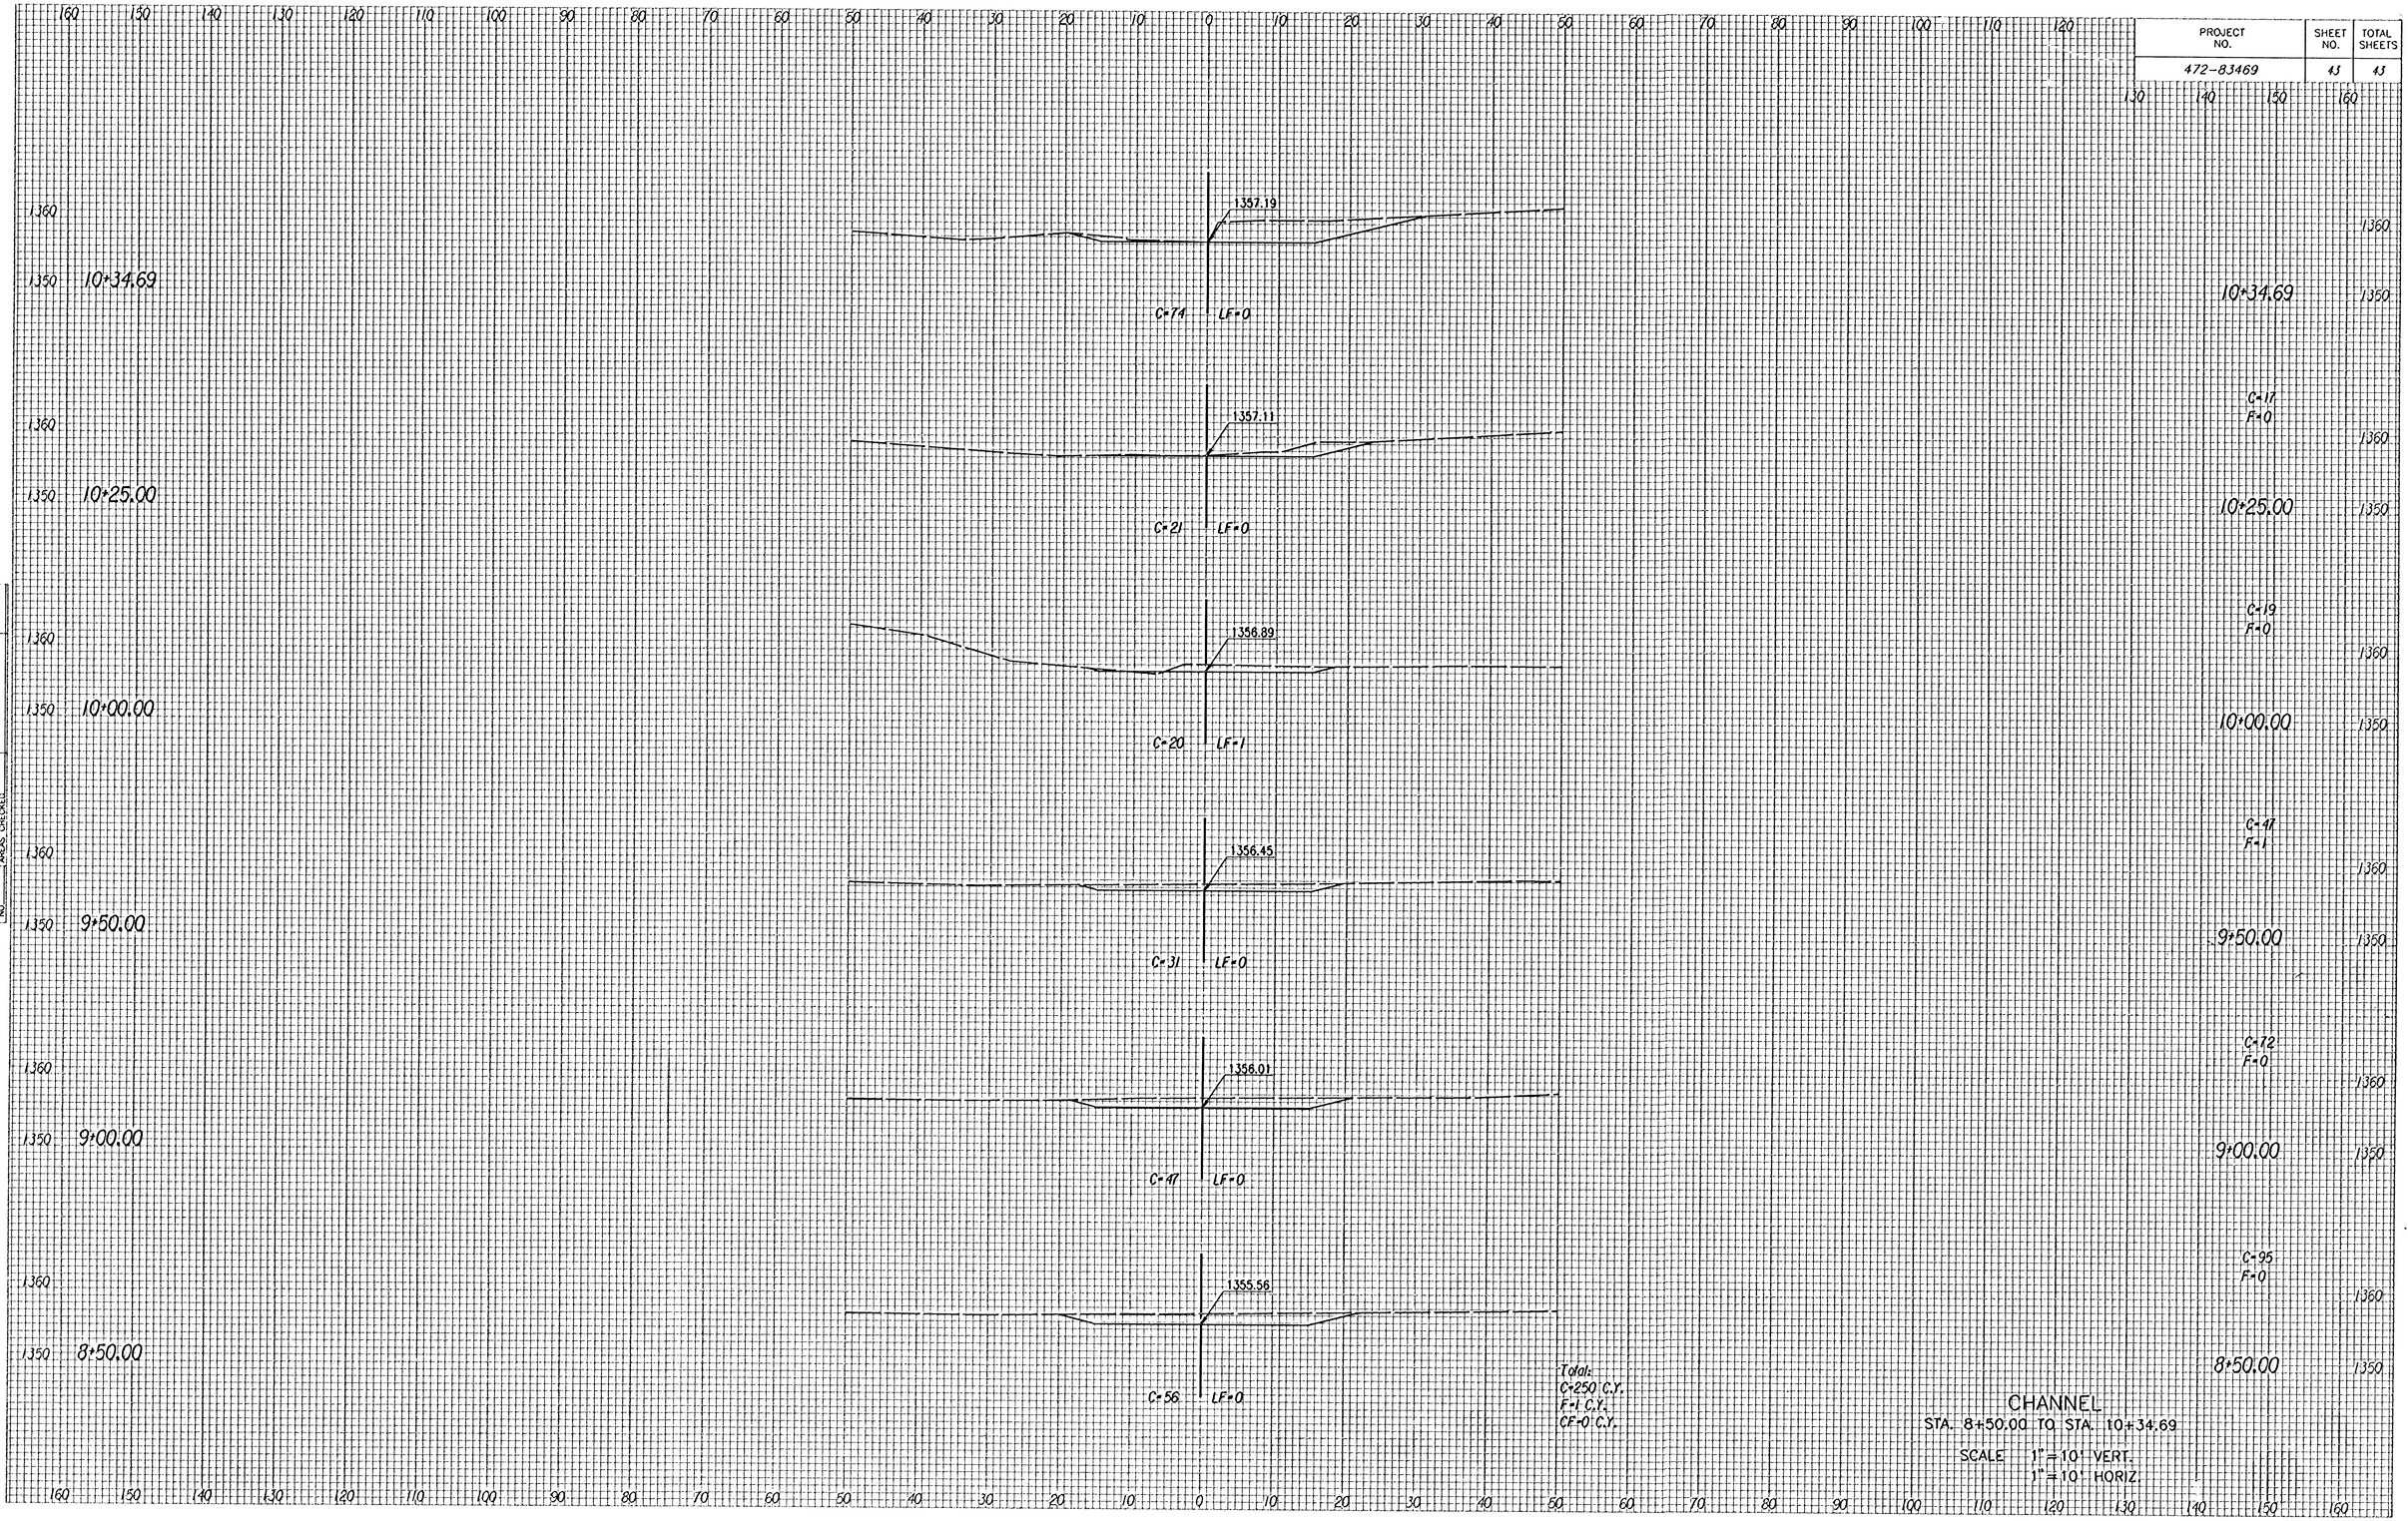

Total:
C=250 C.Y.
F=1 C.Y.
CF=0 C.Y.

CHANNEL
STA. 8+50.00 TO STA. 10+34.69
SCALE 1" = 10' VERT.
1" = 10' HORIZ.

10-40-01-05