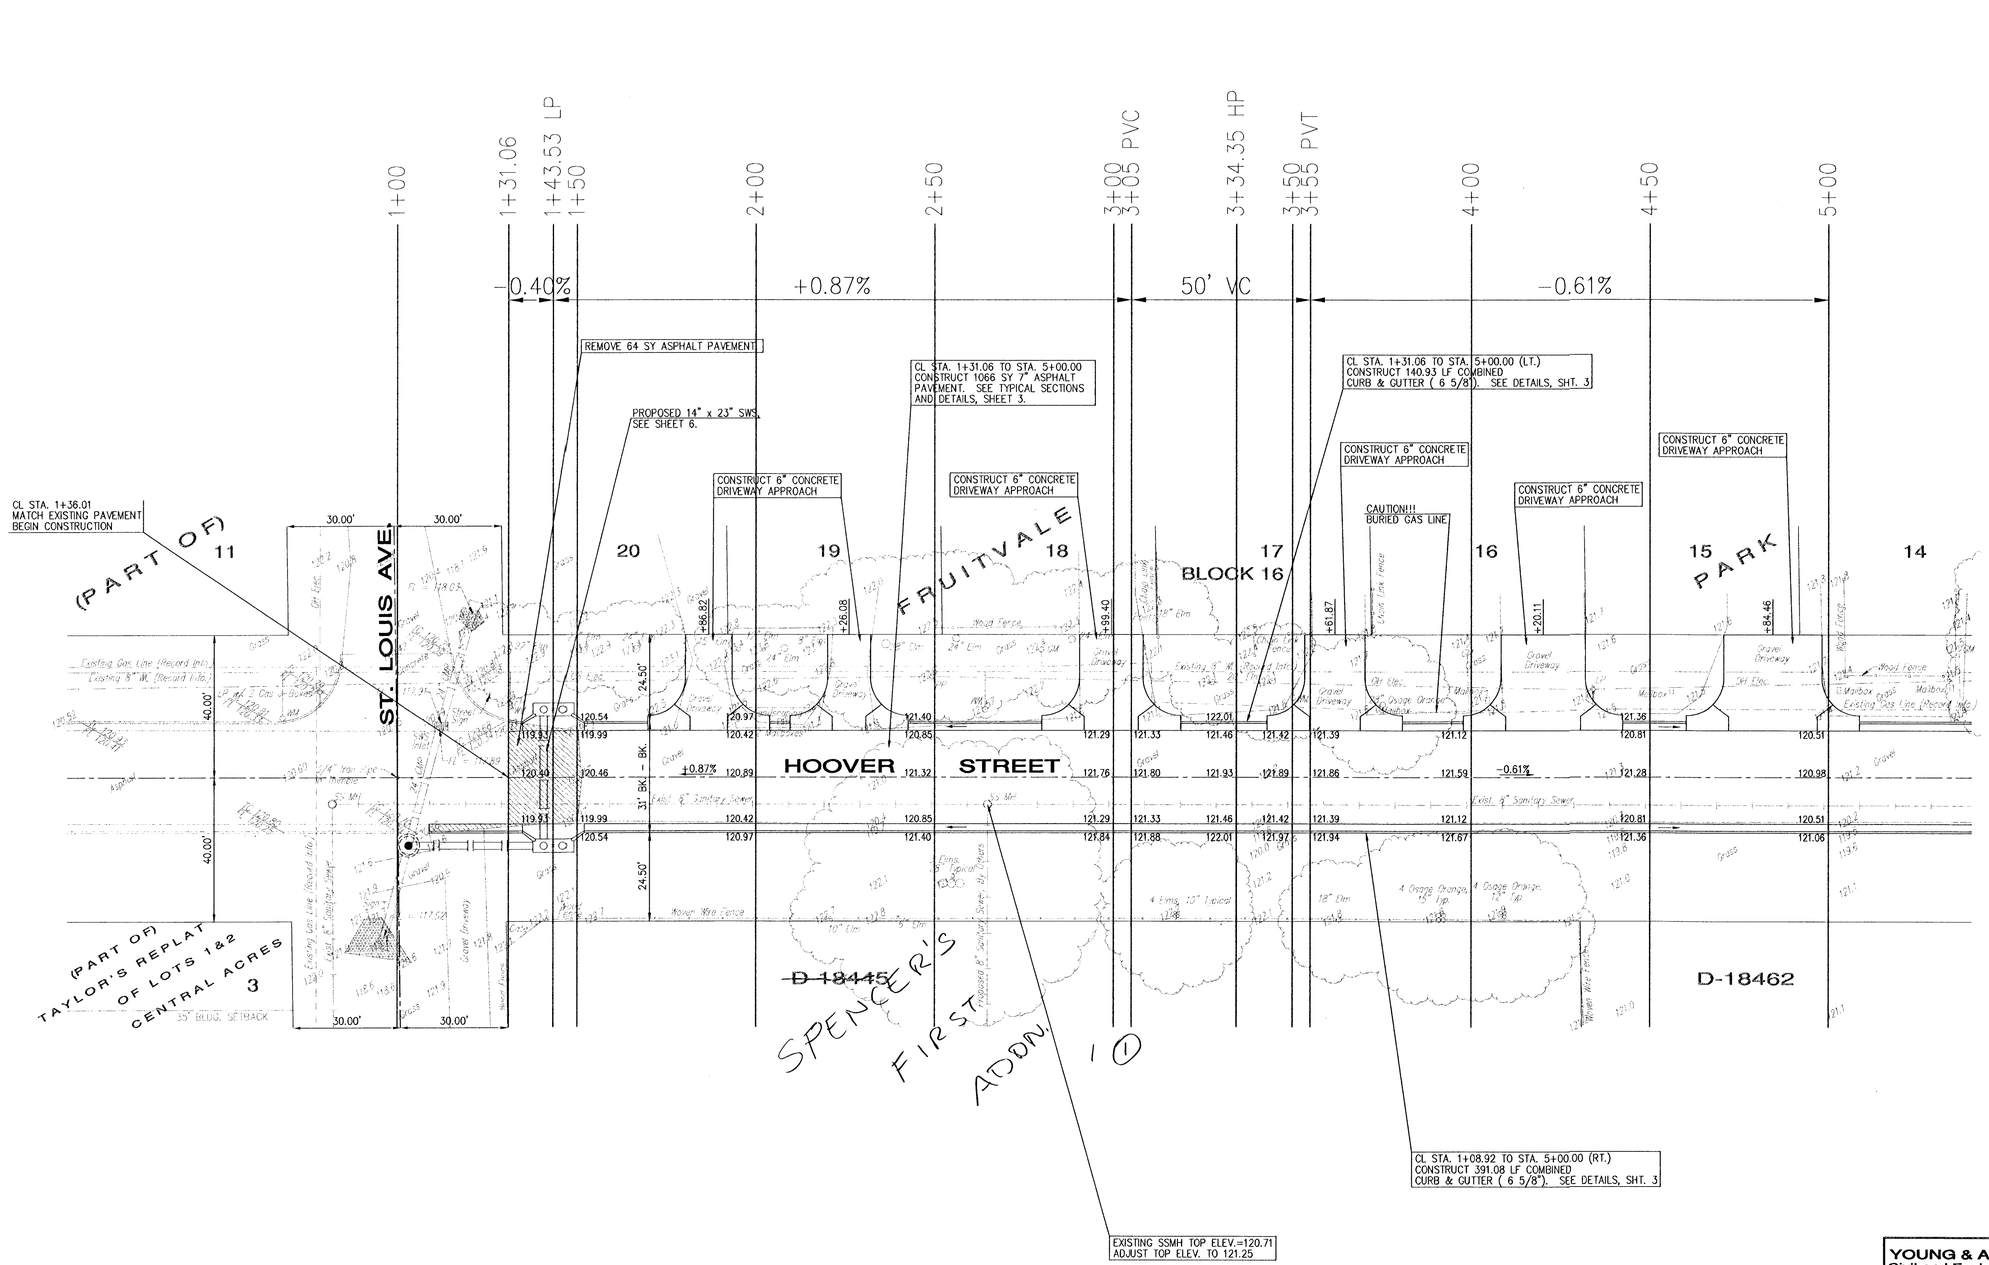

LEGEND:

(LP)	= LOW POINT
(HP)	= HIGH POINT
(PC)	= POINT OF CURVATURE
(PT)	= POINT OF TANGENCY
TC	= TOP OF CURB
CN	= CROWN
FL	= FLOWLINE
←	= DIRECTION OF STORMWATER FLOW

NOTES:

1. UNLESS OTHERWISE INDICATED, DIMENSIONS ARE MEASURED TO BACK OF CURB.

BENCHMARK:

CITY OF WICHITA DISC, AT THE NW COR. OF MAY & WEST ST. 65' W. OF CL WEST ST., 50' N. OF CL MAY

ELEV. = 108.63 CITY DATUM

NORTH BOLT OF FIRE HYDRANT, AT THE NW CORNER KESSLER & MAY

ELEV. = 112.78 CITY DATUM

YOUNG & ASSOCIATES, PA
Civil and Environmental Engineers
100 South Georgia
Derby Kansas, 67037
Tele: (316) 788-2502
Fax: (316) 788-4408

City of Wichita
Sedgwick County, Kansas

HOOVER STREET
(Sta. 1+00 TO 5+00)
PAVING PLAN

Date: October 2002	Engr.: CRY	Tech.: DAS, JVS
Y&A Proj. No.: 02-145	Scale: As Noted	

C:\Acadwin\145\Finals\145pp1.Dwg Tue Oct 15 08:25:34 2002