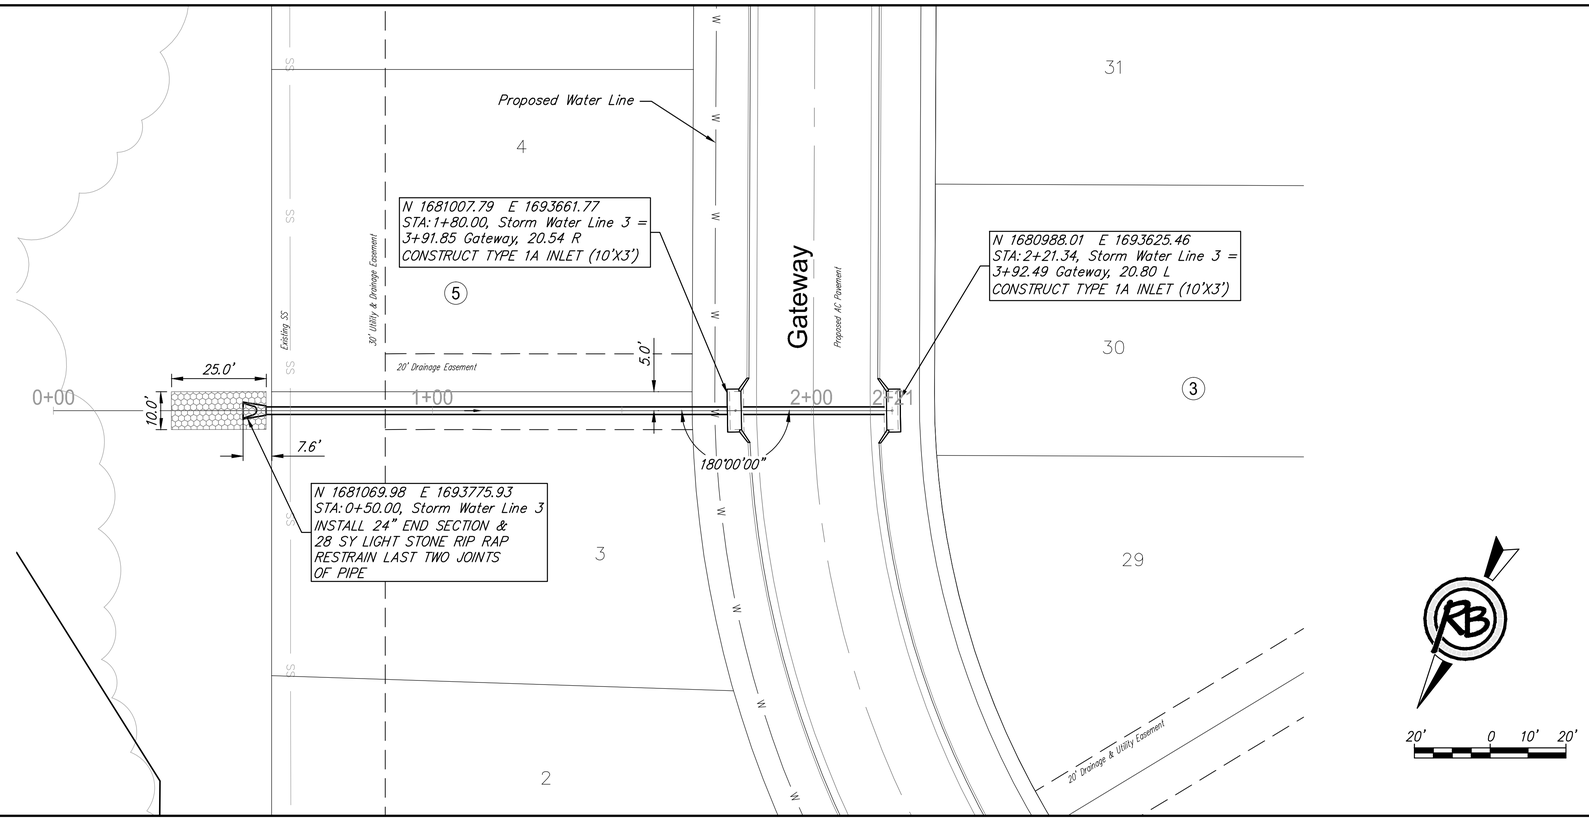

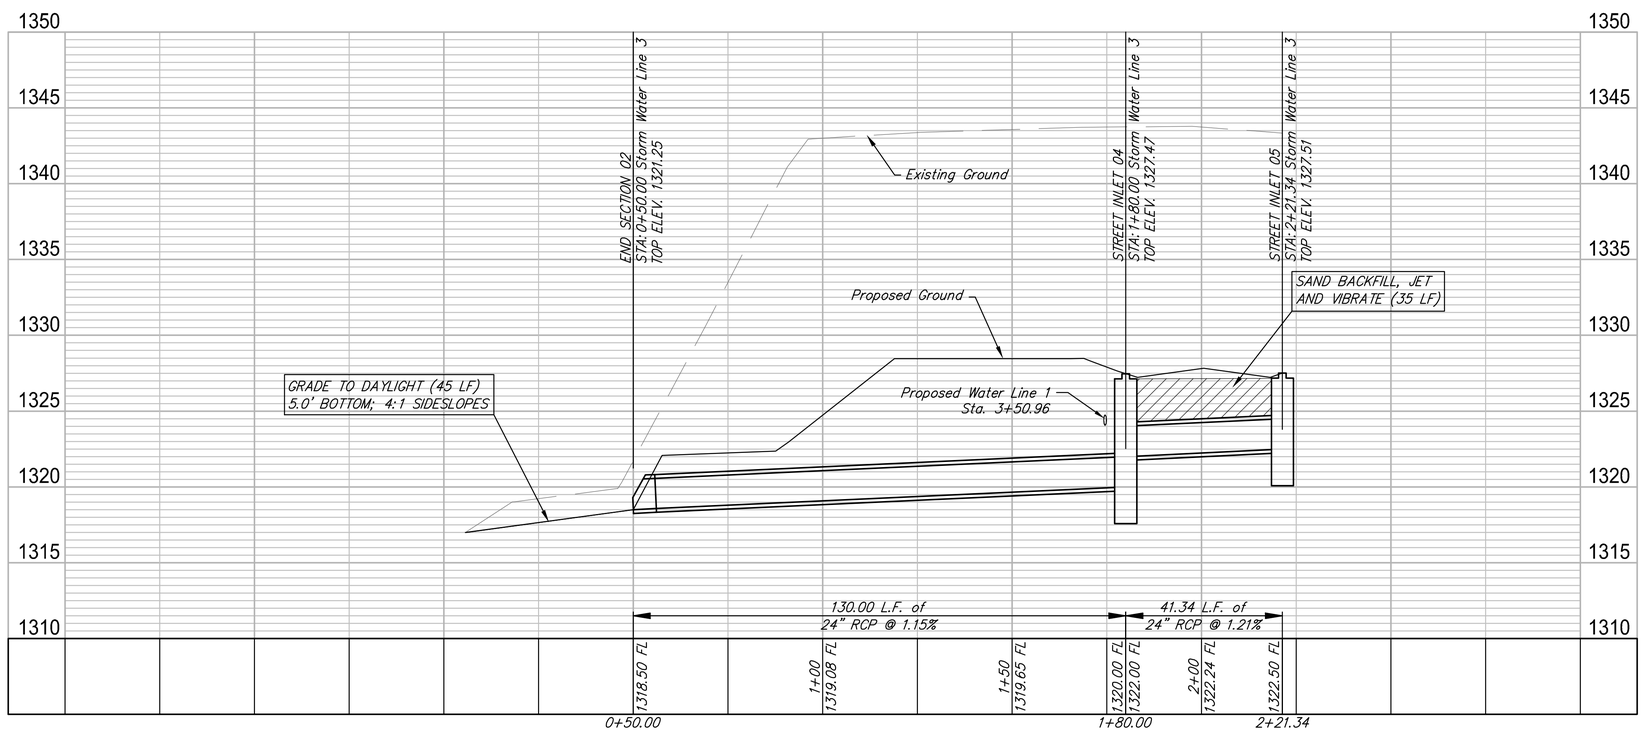

RUGGLES BOHM
ENGINEERING | SURVEYING | LANDSCAPE ARCHITECTURE | ENVIRONMENT
SEAMONS HAIR WICHITA, KANSAS 67203 (316) 264-6446 FAX (316) 264-0831

REVIEW	Jan 2017
DATE	Feb 2017
DESIGN	EJG
DRAWN	EJG/CDJ
PROJECT NUMBER	468-85161
DRAWING FILE	4775E - SWD 4

Bellechase 3rd Addition SWD
Storm Sewer Line 3
Wichita, Kansas

RB JOB 4775E

SHEET 8 OF 26

F:\Projects\Projects 4700-4799\4775E (Bellechase 3rd Add Ph 3)\Storm Water Drain\4775E - SWD 4.dwg