
C:\Acadwin\144\FINAL\144xsect.dwg Wed Oct 30 09:36:29 2002

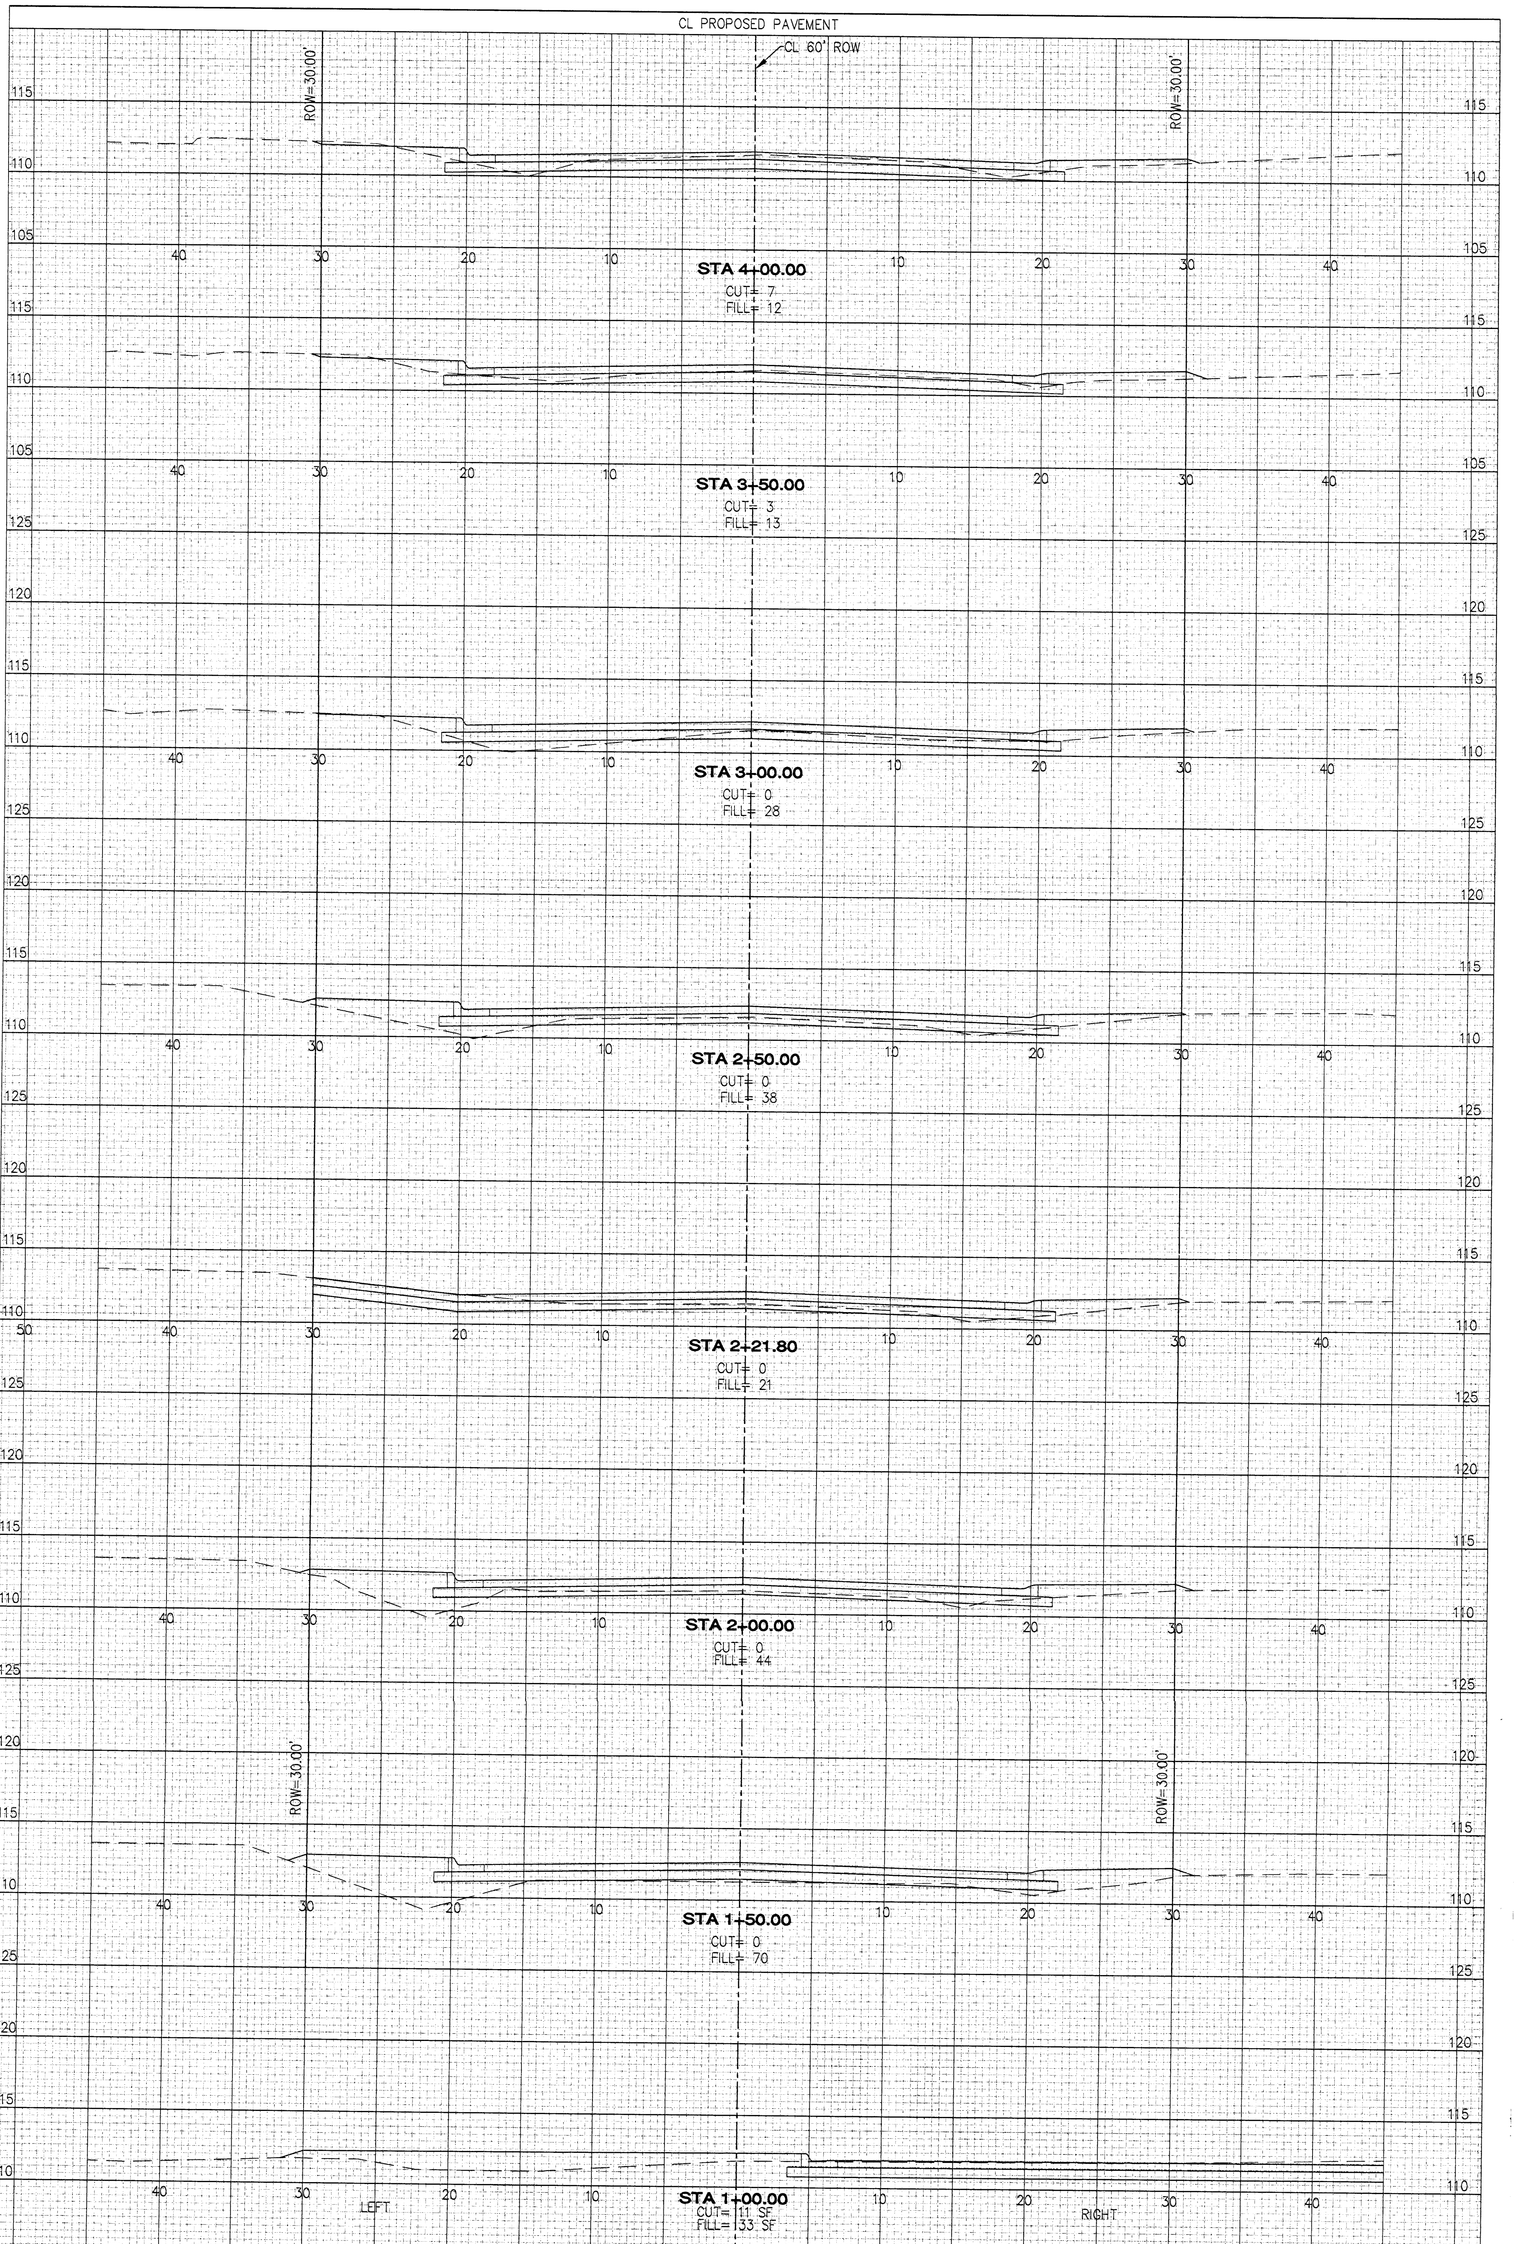

YOUNG & ASSOCIATES, PA
Civil and Environmental Engineers

100 South Georgie
Derby Kansas, 67037

Tele: (316) 788-2552
Fax: (316) 788-4408

Project No.: 02-144	Engr.: CRY, DAS
Date: October 2002	Tech: JVS
Scale: 1"=5'	

Sheet No. 13 of 15

City of Wichita
Sedgwick County, Kansas

Kessler Street
(STA. 1+00.00 TO 4+00.00)

Street and Storm Sewer Improvements

No.	Revisions	By	Date