
Subdivision Bench Marks

No.	Street and Station	From CL	Description	Elevation
4	Cactus Court, Sta. 0+32	14.25' Lt	Top of S curb of Cactus Ct, North end of South Return	

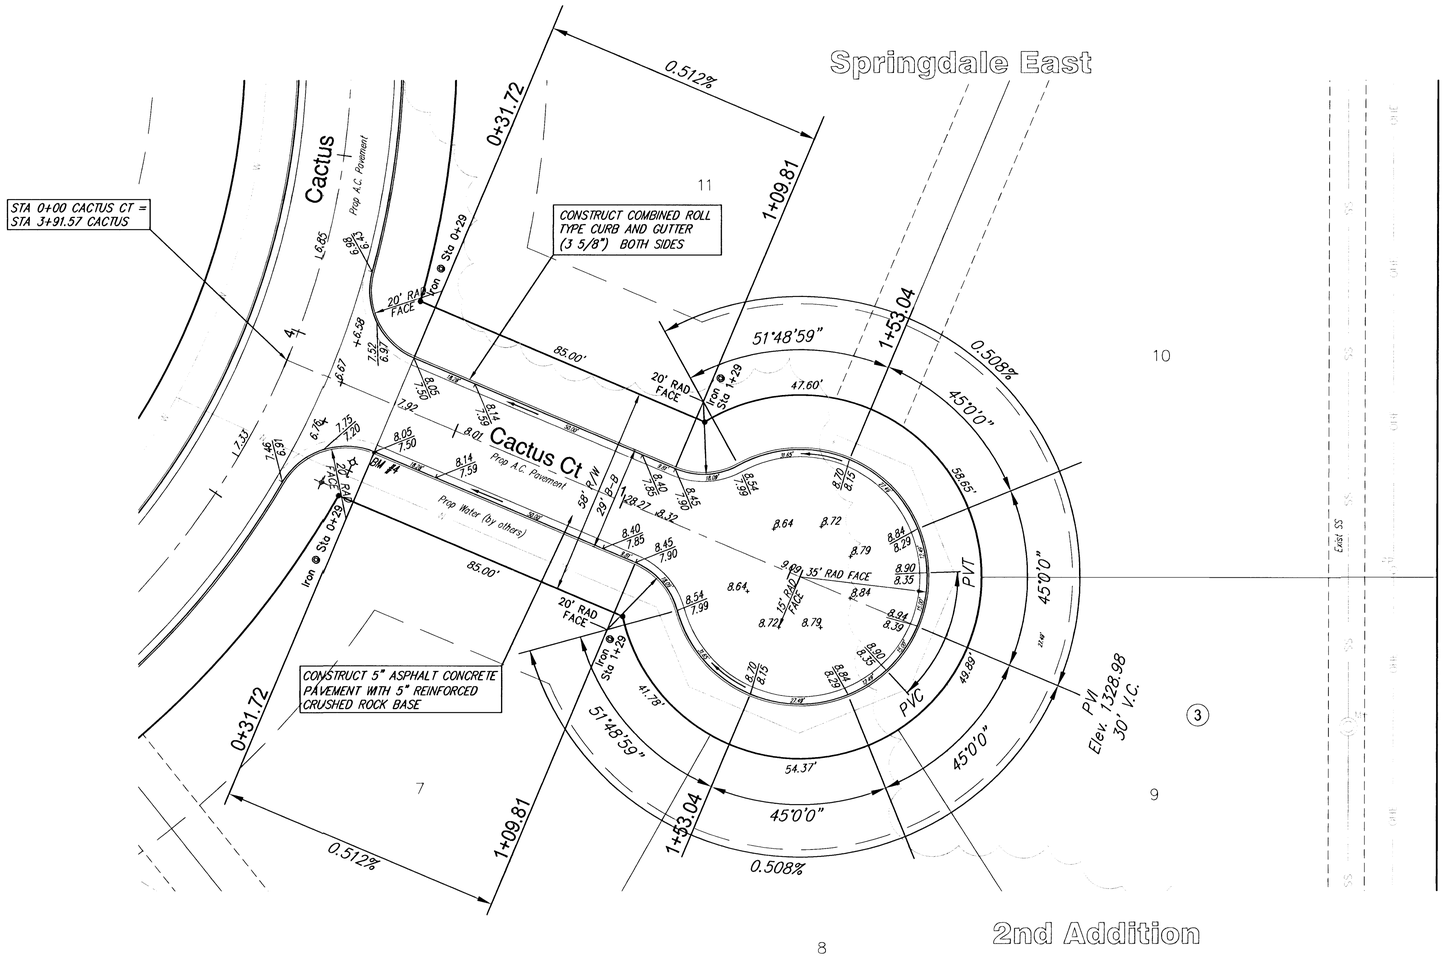

SCALE 1" = 40'
IRON = ●

CONSTRUCT COMBINED ROLL TYPE CURB AND GUTTER (3 5/8") BOTH SIDES

TREES IN CONFLICT WITH CONSTRUCTION SHALL BE REMOVED AT ENGINEER'S DIRECTION. INCIDENTAL TO SITE CLEARING

SPRINGDALE EAST 2ND
Lakeview Drive
WICHITA, KANSAS

Ruggles & Bohm, P.A.
Engineering, Surveying, Land Planning
924 North Main
Wichita, Kansas 67203
www.rbkansas.com
(316) 264-8008
(316) 264-4621 fax
E-mail: info@rbkansas.com

DESIGN	CMB
DRAWN	EJG
REVIEW	
UTILITY	
DATE	Nov. 27, 2002
DRAWING FILE	Paving {Cactus Ct}
PROJECT NUMBER	472-83482
R&B JOB	2006E
SHEET	9 OF 27