
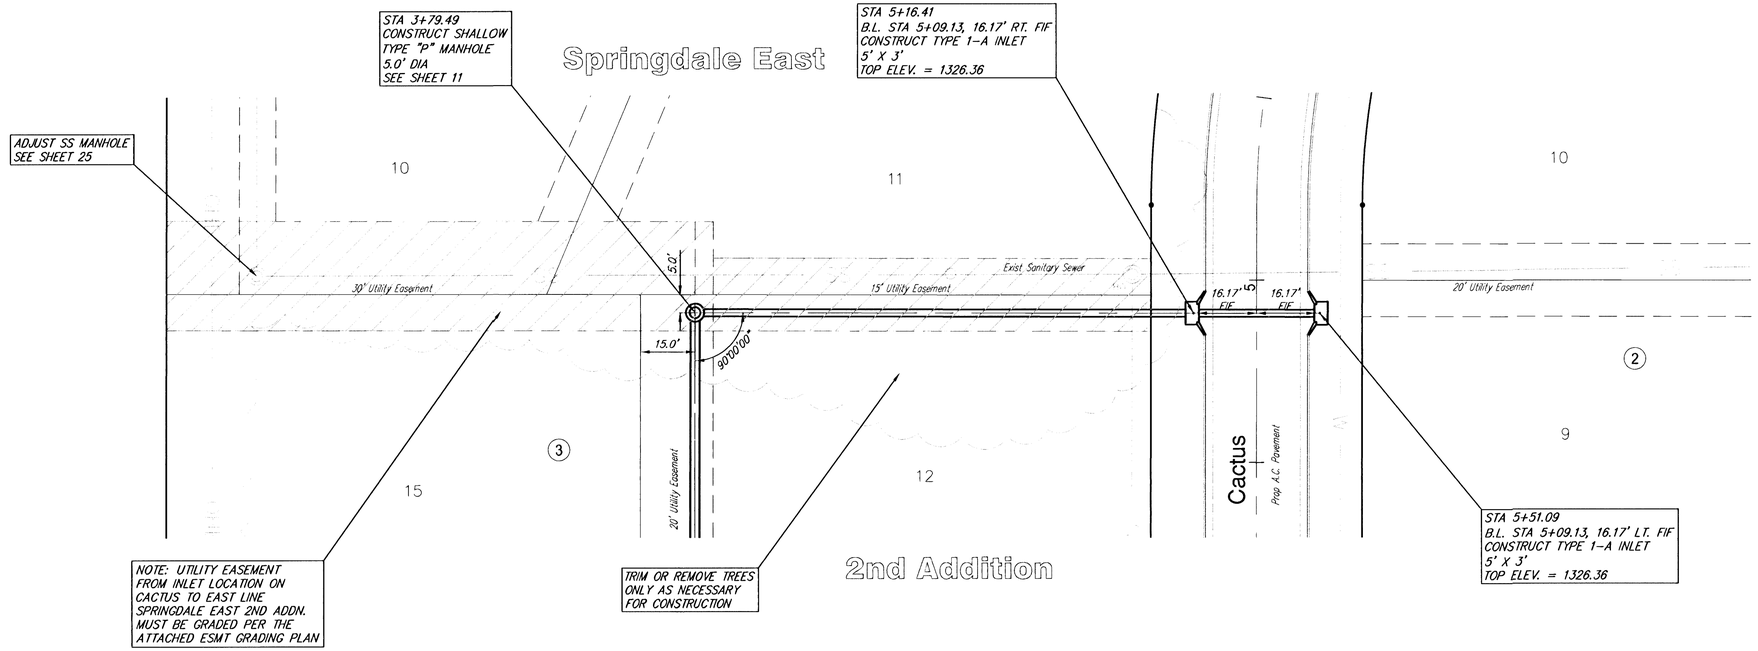


SCALE 1" = 40'
IRON = ●

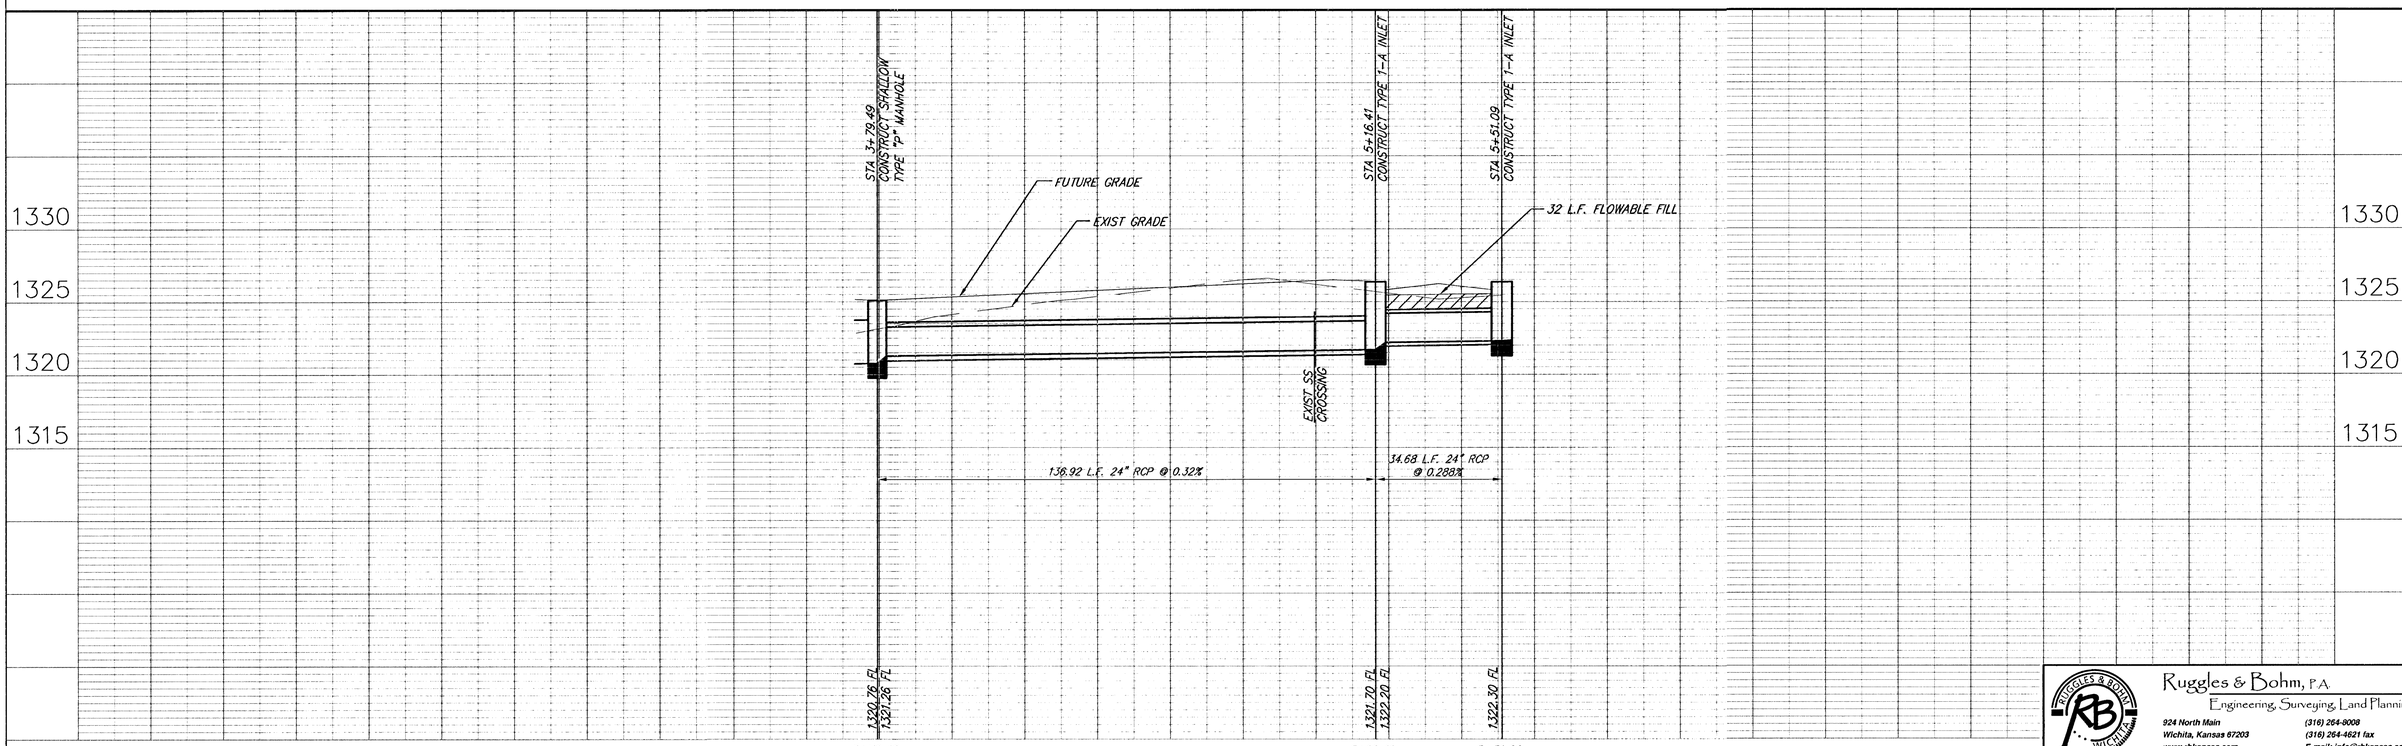

DESIGN CAB
DRAWN EJG
CHECK
REVIEW
REVISED
DATE Nov. 27, 2002
UTILITY

PROJECT NUMBER 472-83482
DRAWING FILE SWS [SWS 02]

Maple Shade Addition
Incidental Drainage
WICHITA, KANSAS

Ruggles & Bohm, P.A.
Engineering, Surveying, Land Planning
924 North Main
Wichita, Kansas 67203
www.rbkansas.com
(316) 264-9008
(316) 264-4621 fax
E-mail: info@rbkansas.com

SRB JOB 2068E
SHEET 11 OF 27