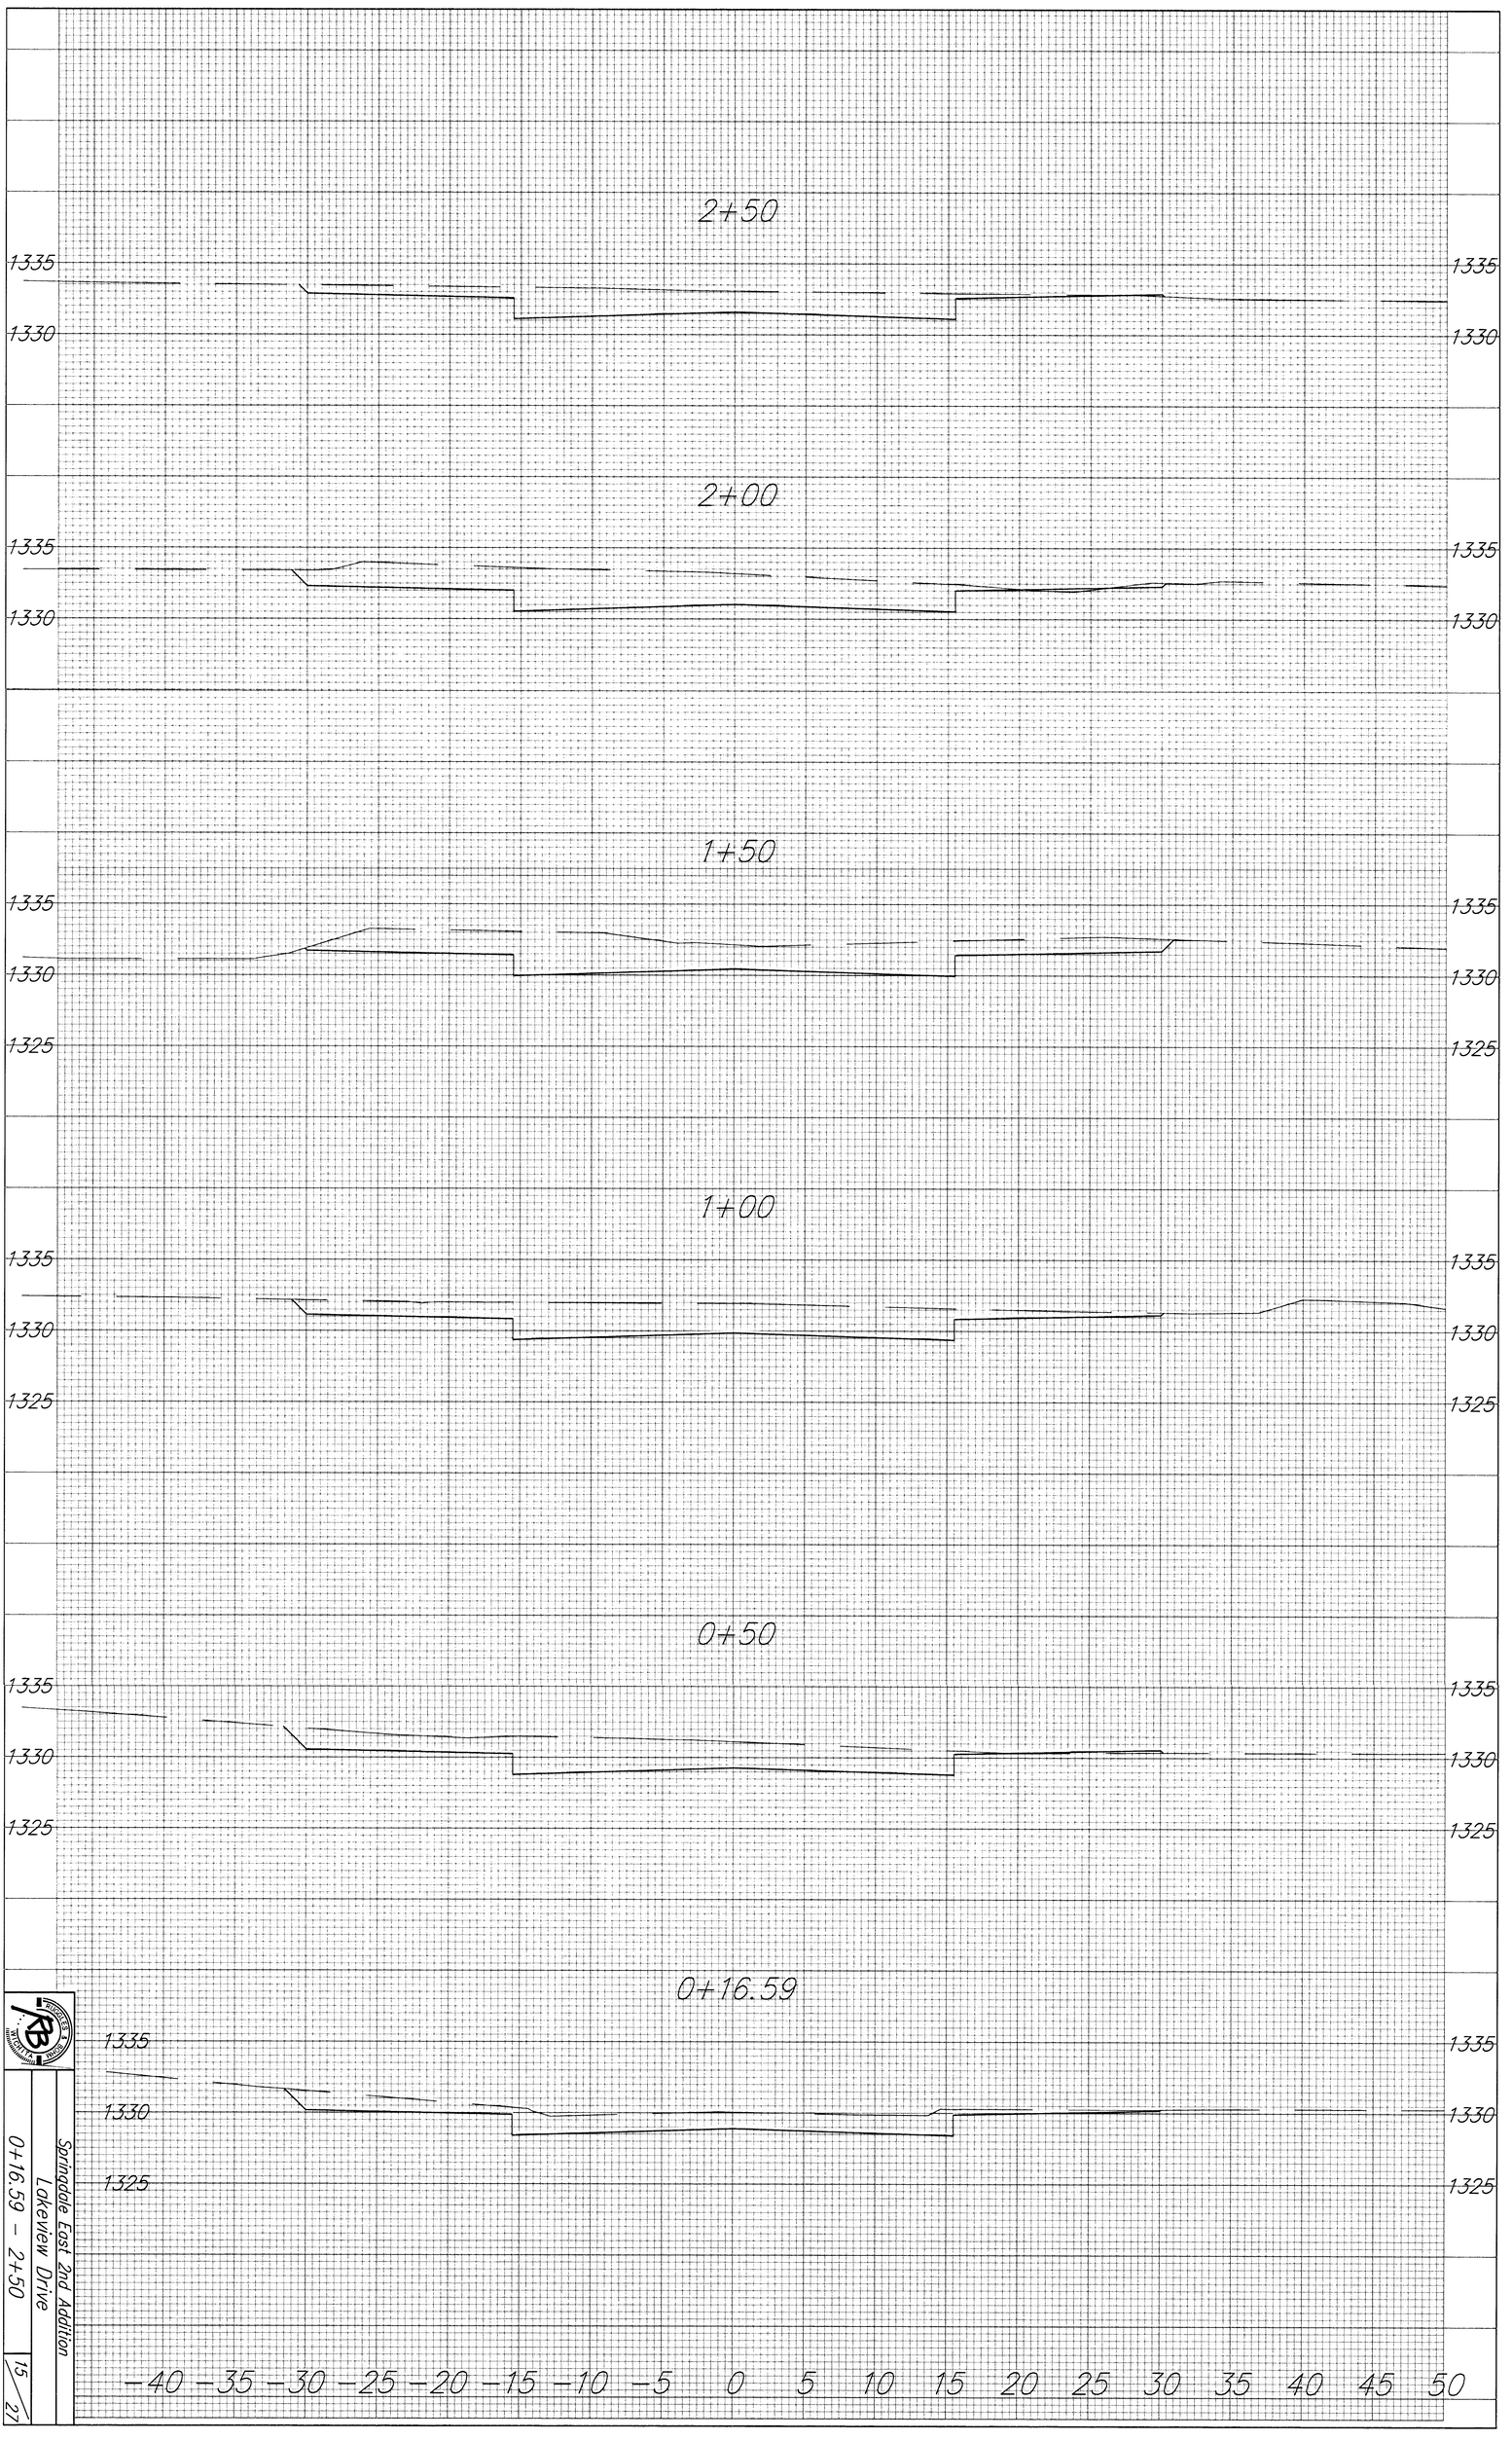


Springdale East 2nd Addition
Lakeview Drive
0+16.59 - 2+50