
BENCHMARKS:
Oliver and 45th St. N. – Top of Brass Plate on SW Corner of R.C.B.C. East of Intersection. ELEV. = 1398.88 NGVD (211.48 City Datum)

60d Nail In H.L.P., 33' S. of the NW Corner of Gov't. Lot 1 in the NE1/4 of Sec. 26, TWP. 26–S, R–1–E of the 6th P.M. Elev. = 1377.19 NGVD (189.79 City Datum)

Scale: 1" = 20'
• = Iron

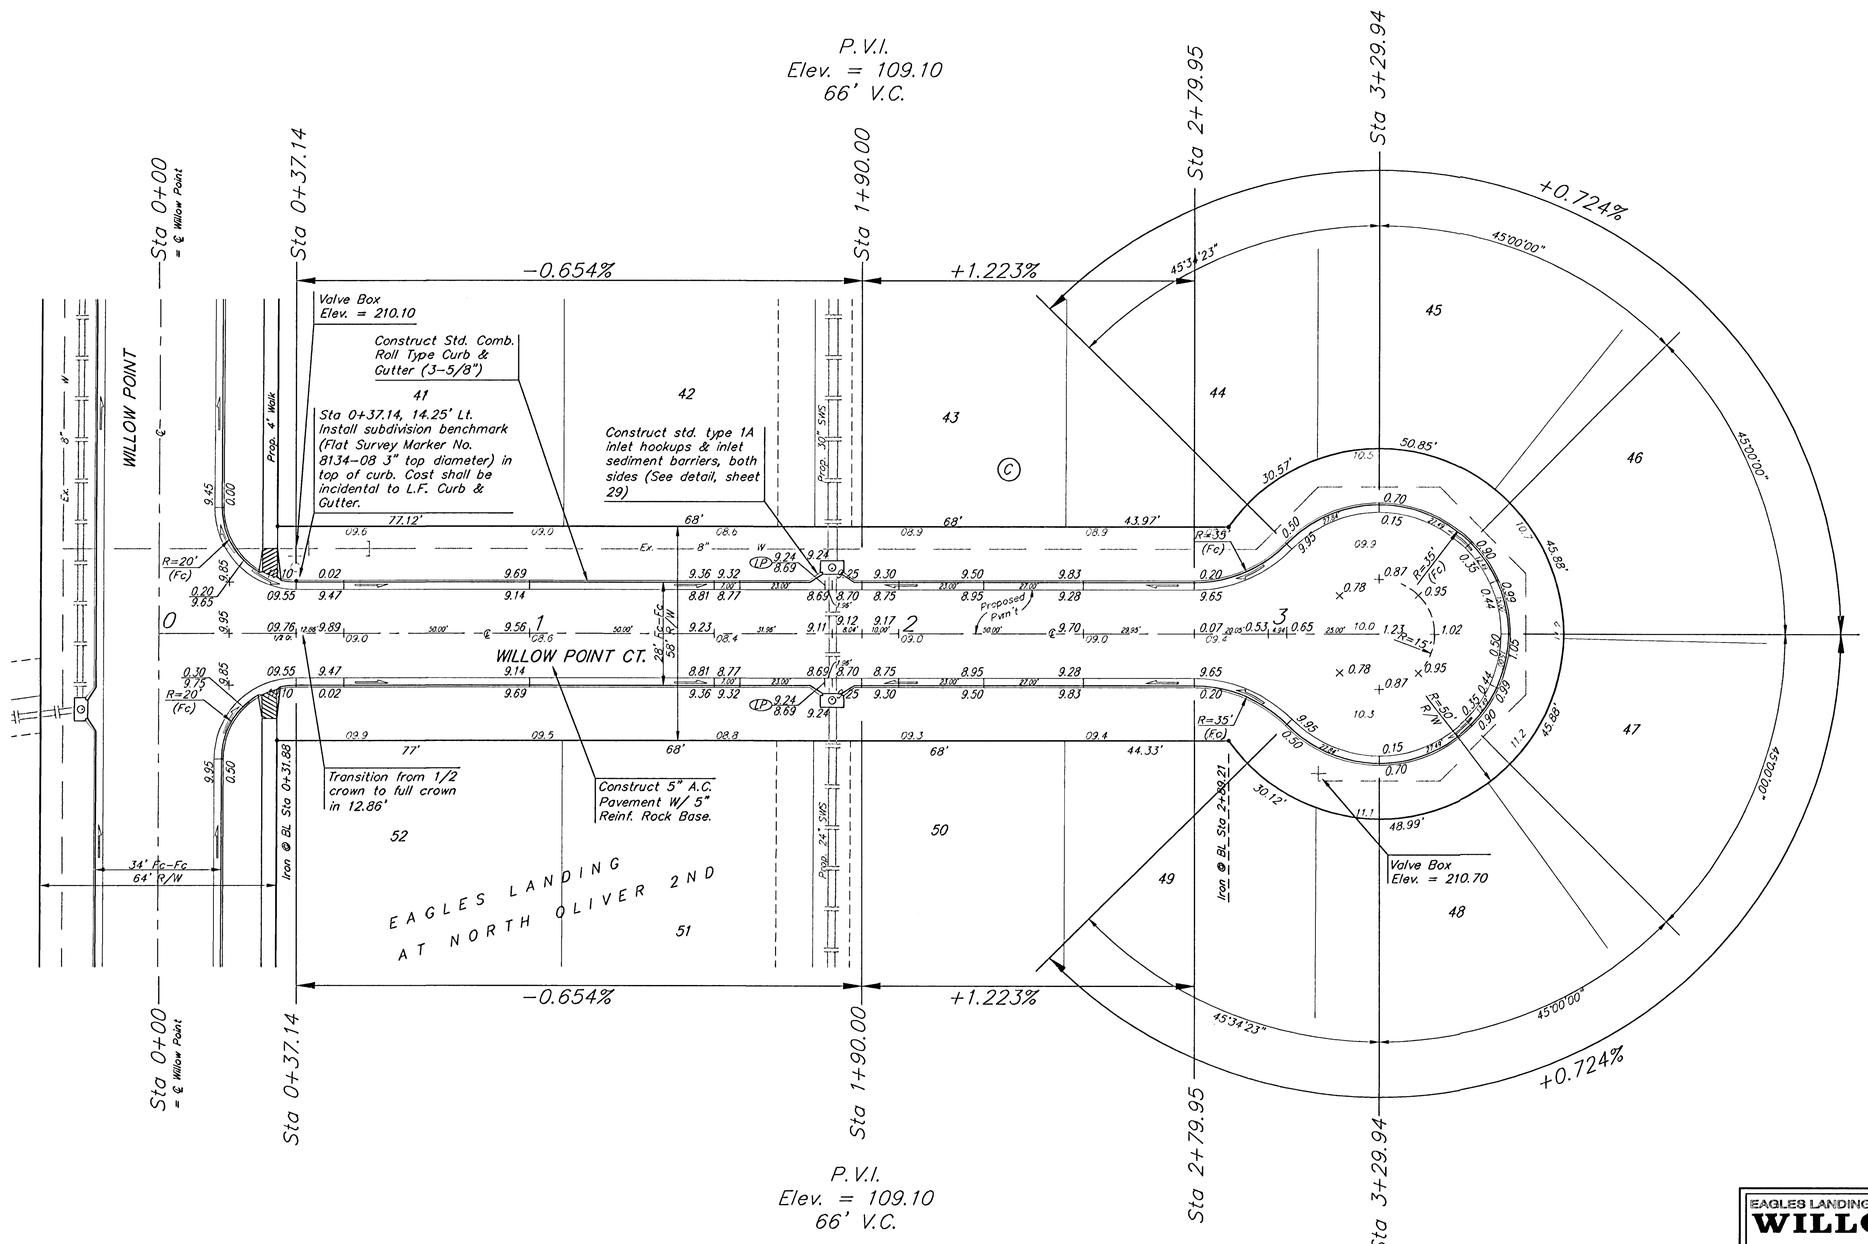

NOTE: ROLL TYPE CURB & GUTTER TO BE CONSTRUCTED ON THE PAVEMENT SHOWN ON THIS SHEET. TOP OF CURB ELEVATIONS ARE GIVEN FOR FULL HEIGHT CURB.

EAGLES LANDING AT NORTH OLIVER 2ND ADDITION - PH. II

WILLOW POINT CT.

STA 0+00 TO STA 3+29.94

BAUGHMAN COMPANY P.A.
ENGINEERING, SURVEYING, & PLANNING
316–262–7271 • 313 ELLIS • WICHITA, KANSAS 67211

PROJECT NUMBER	SHEET
472-83485	14 OF 40

DESIGN	DRAWN	APPROVED	DATE	SCALE
NBW	TMS		03/03	Noted

Framed revision Prel. 10-01-F 190