

BENCHMARKS:
Oliver and 45th St. N. – Top of Brass Plate on SW Corner of R.C.B.C. East of Intersection.
ELEV. = 1398.88 NGVD
(211.48 City Datum)

60d Nail In H.L.P., 33' S. of the NW Corner of Gov't. Lot 1 in the NE1/4 of Sec. 26, TWP. 26-S, R-1-E of the 6th P.M. Elev. = 1377.19 NGVD
(189.79 City Datum)

Scale: 1" = 20' Horizontal
1" = 5' Vertical
• = Iron

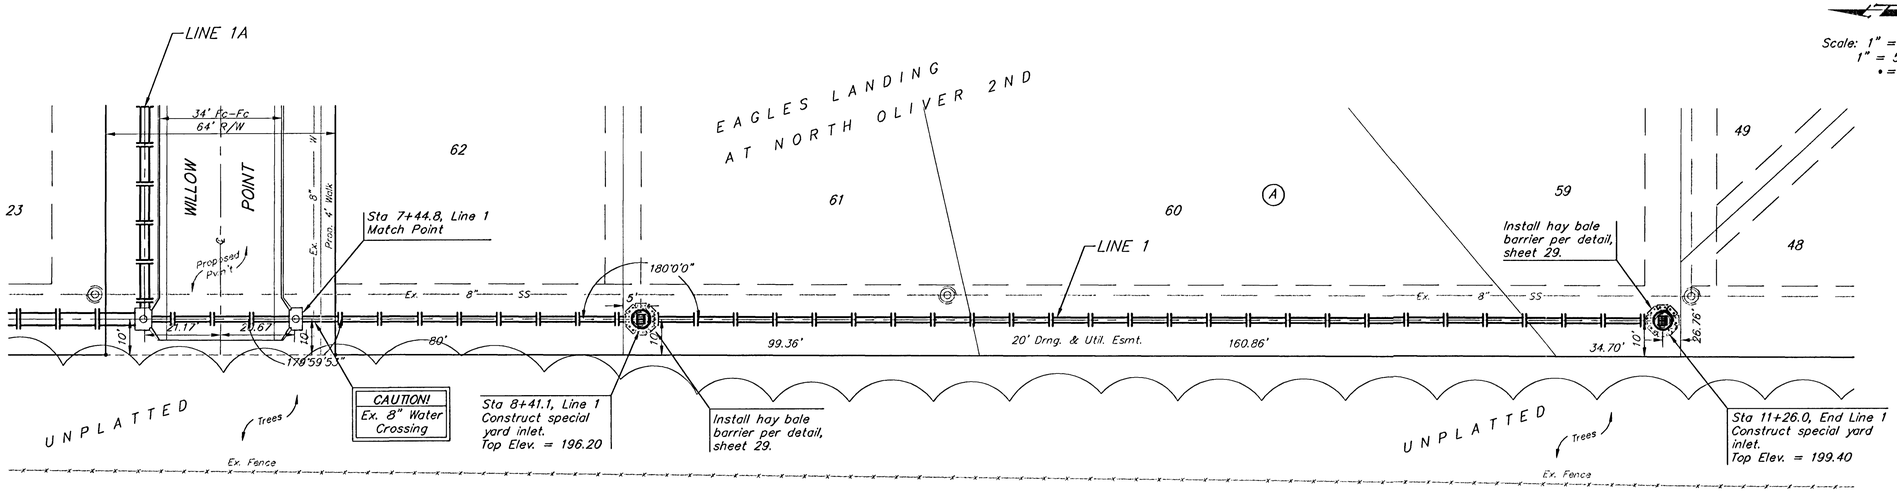

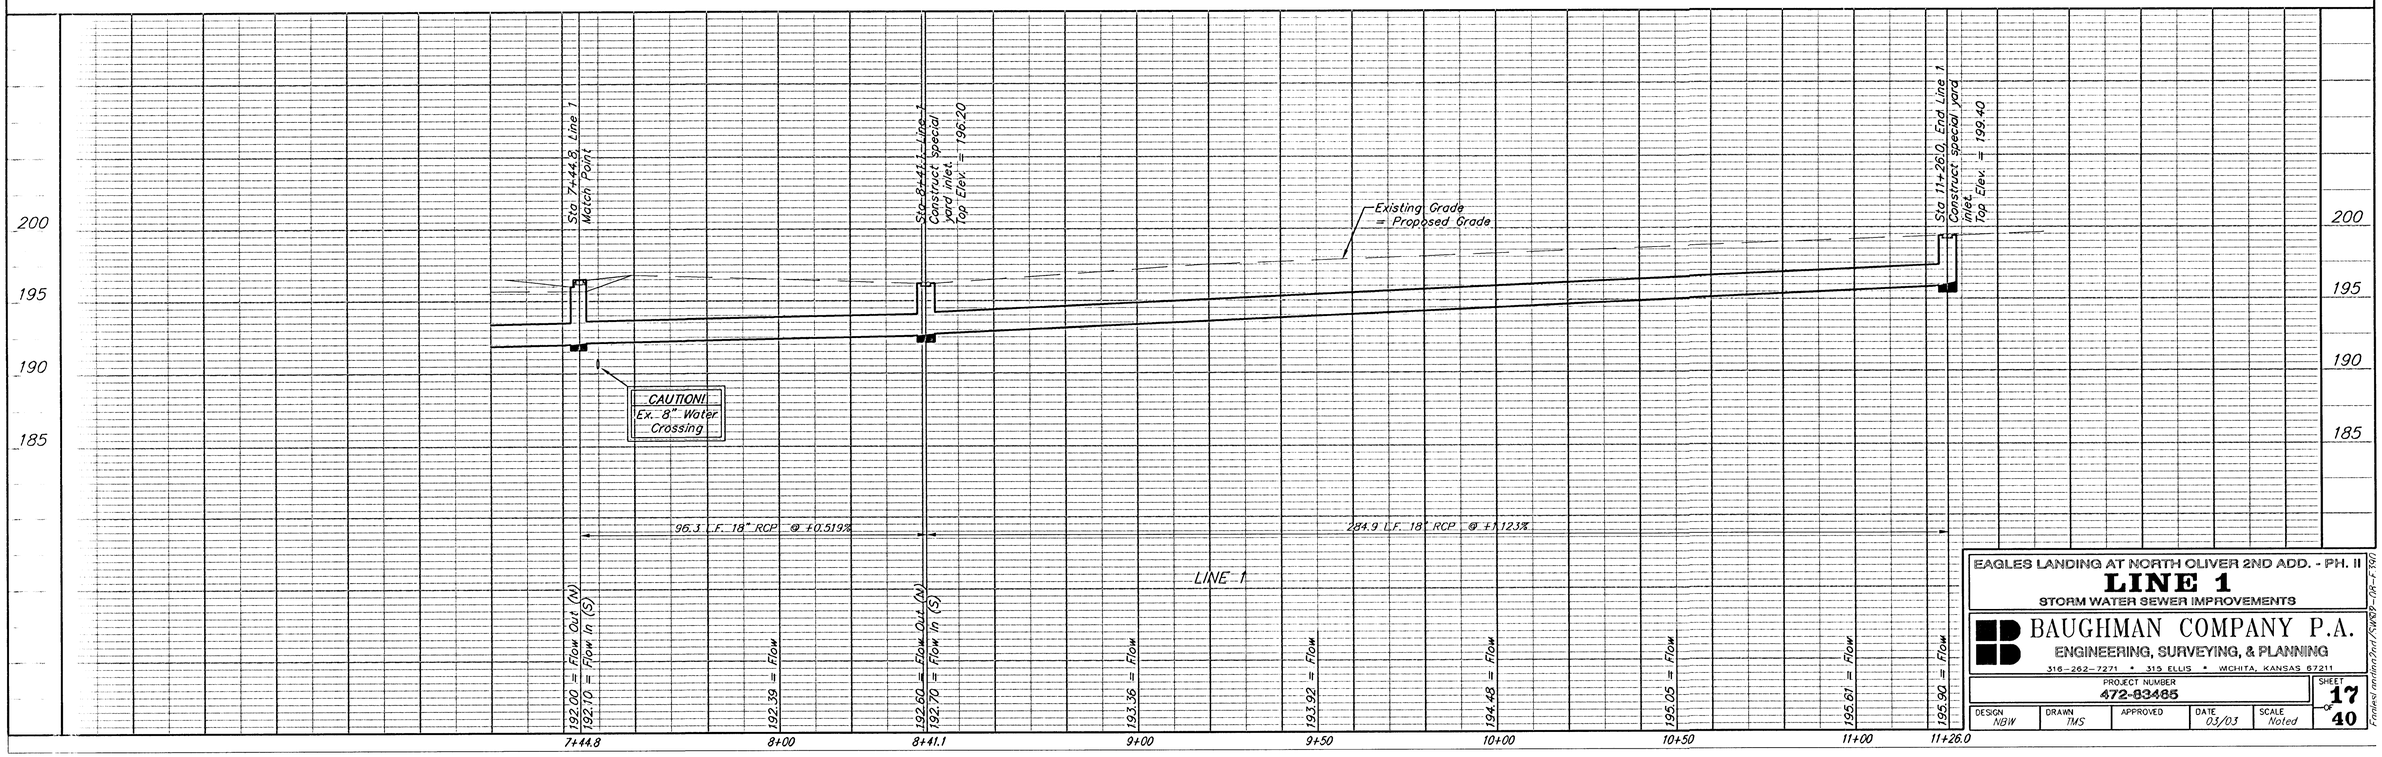

EAGLES LANDING AT NORTH OLIVER 2ND ADD. - PH. II
LINE 1
STORM WATER SEWER IMPROVEMENTS

BAUGHMAN COMPANY P.A.
ENGINEERING, SURVEYING, & PLANNING
316-262-7271 • 313 ELLIS • WICHITA, KANSAS 67211

PROJECT NUMBER	SHEET
472-83485	17 of 40

DESIGN	DRAWN	APPROVED	DATE	SCALE
NBW	TMS		03/03	Noted

Finished mm/hm/PWD-DR-E 1961