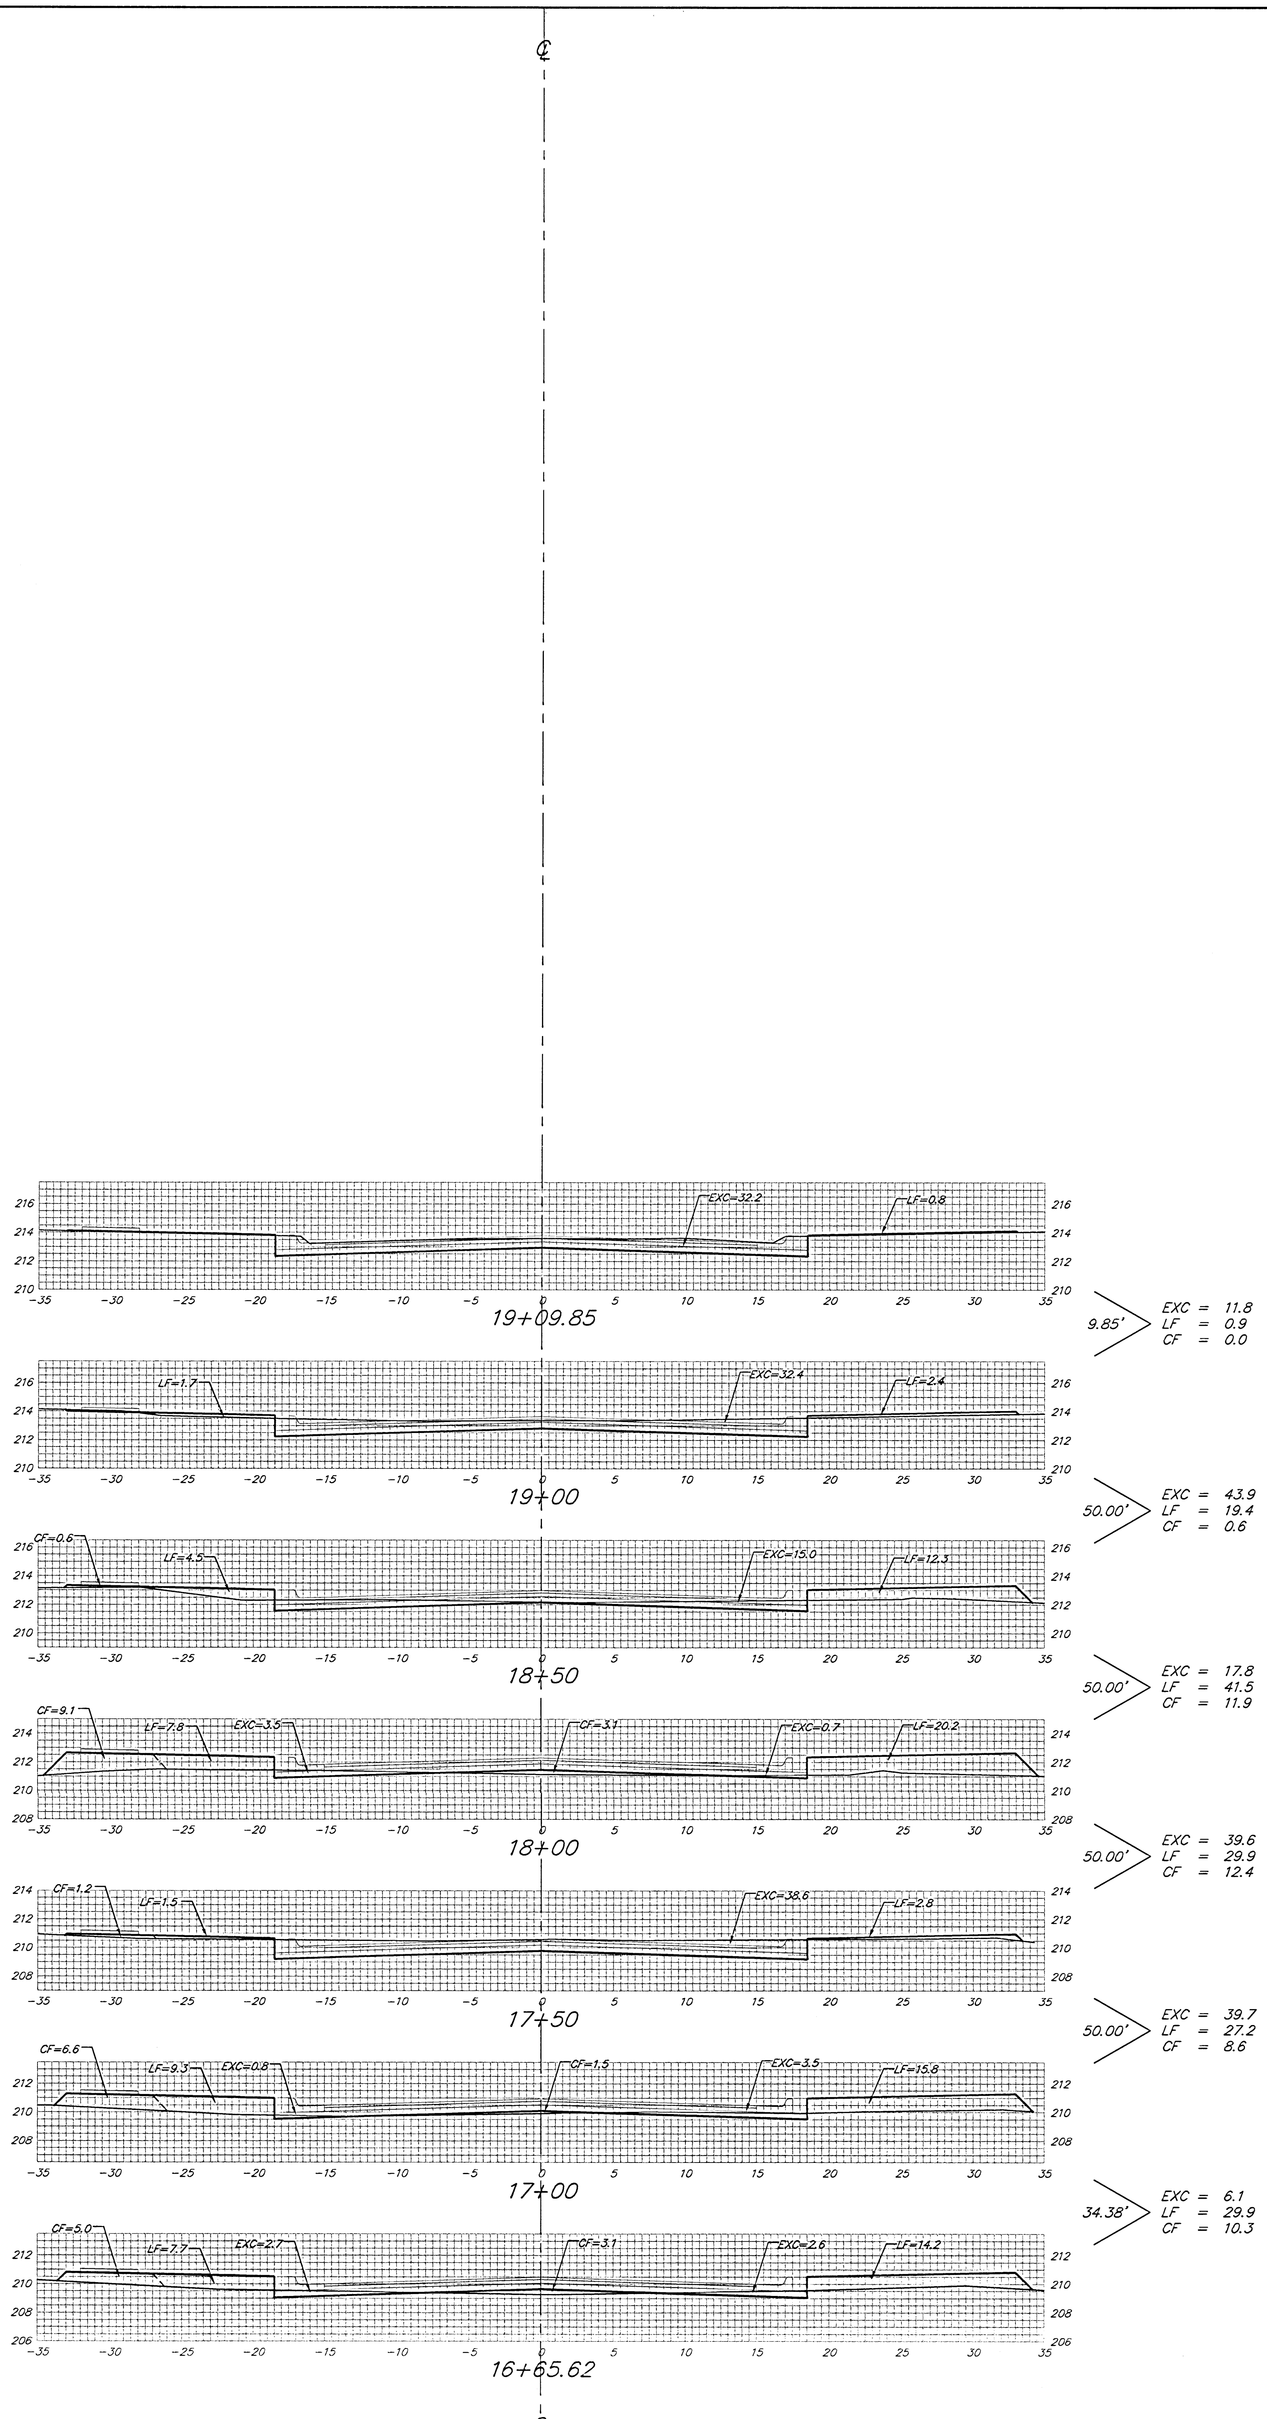


Sheet Totals:

Excavation	=	*158.9 C.Y.*
Loose Fill	=	*148.8 C.Y.*
Compacted Fill	=	*43.8 C.Y.*

BAUGHMAN COMPANY P.A.
ENGINEERING, SURVEYING, & PLANNING
316-262-7271 • 315 ELLIS • WICHITA, KANSAS 67211

PROJECT NUMBER
472-83485

SHEET
34
OF
40

REV.

EaglesLng2\Ph2\XS4