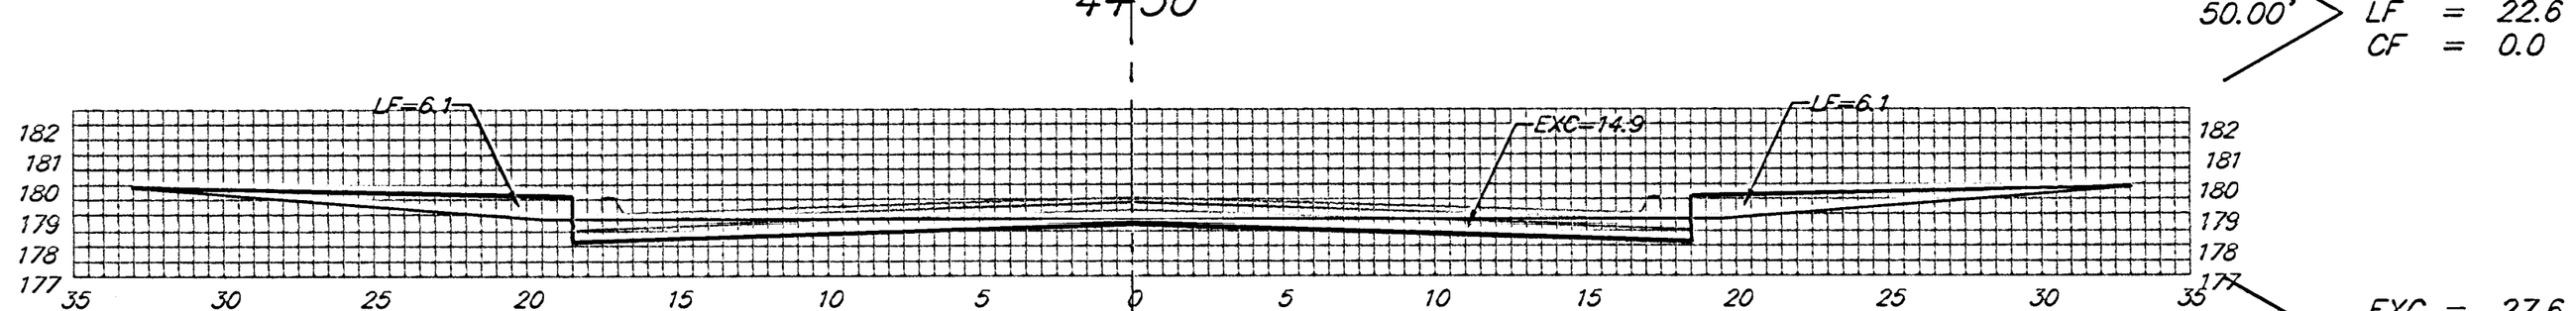

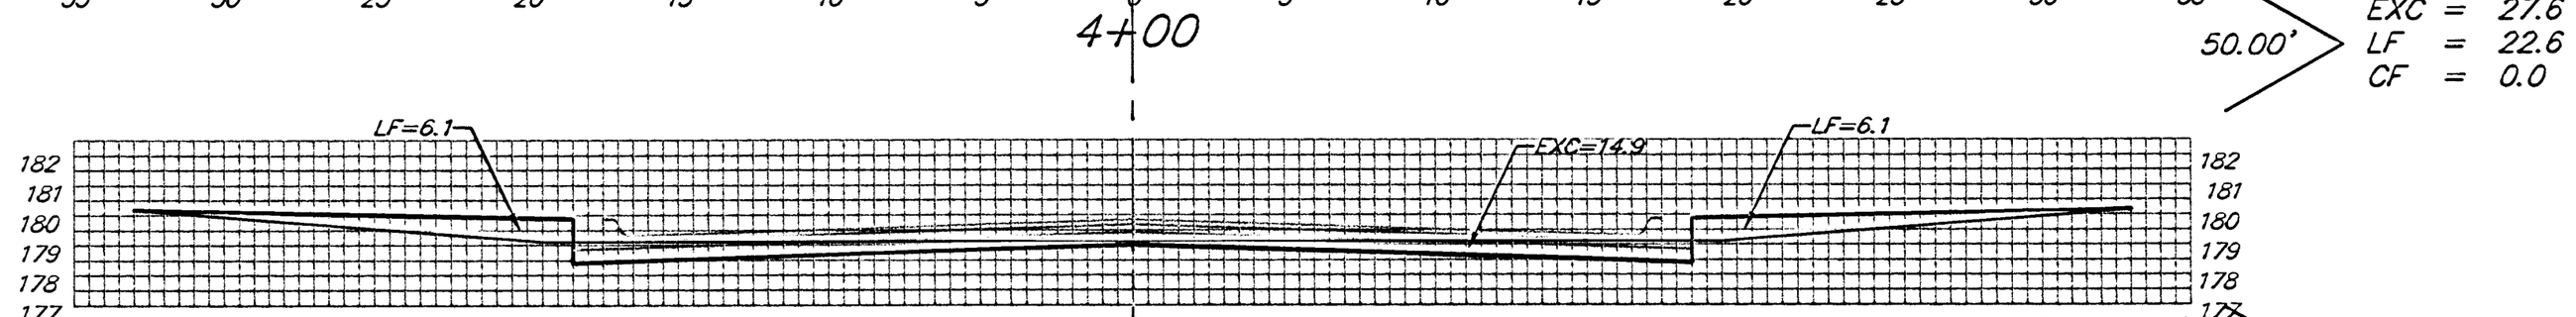

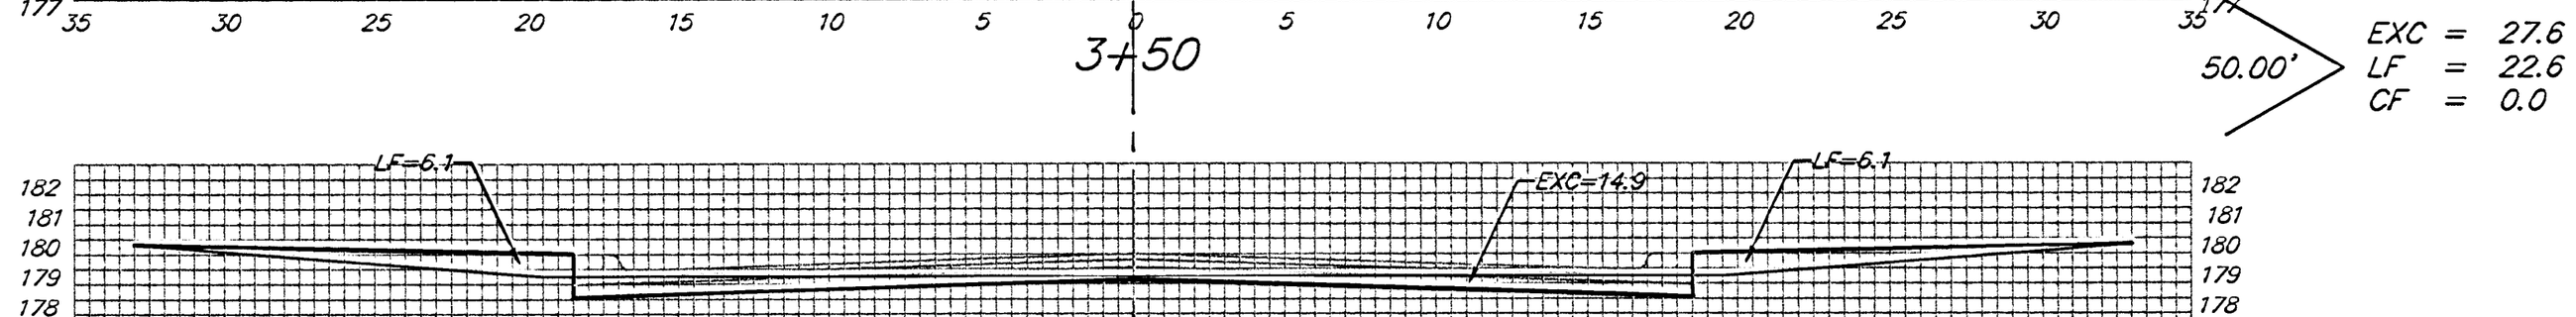

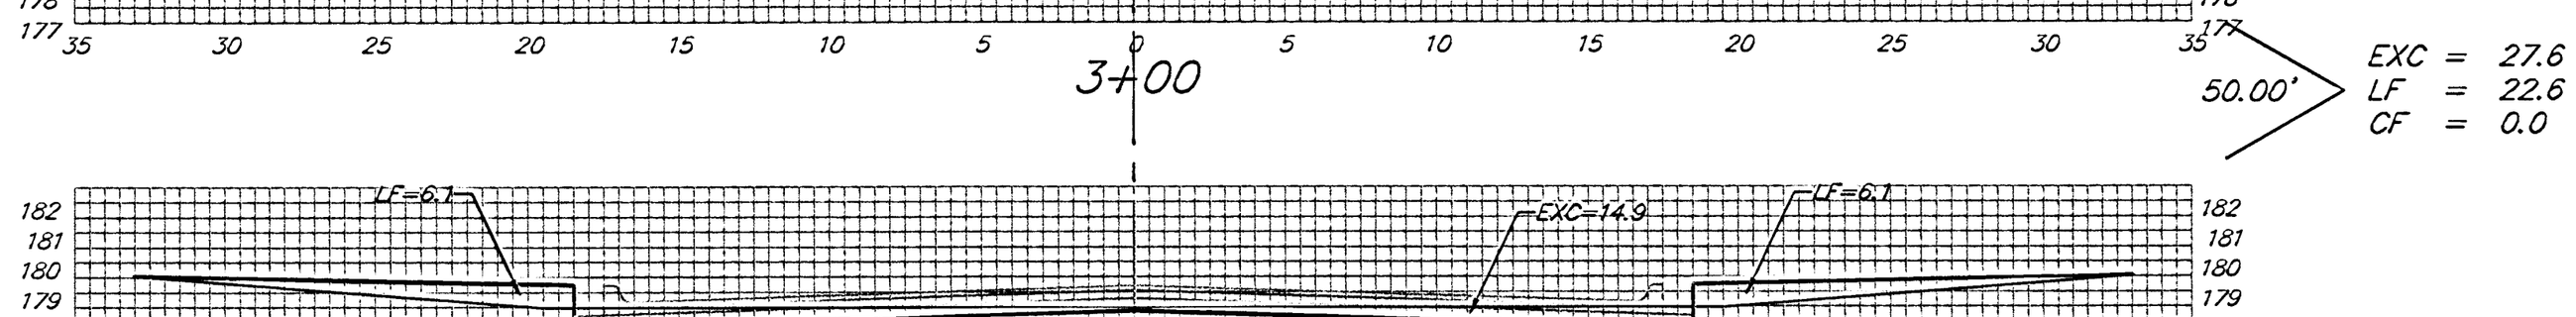

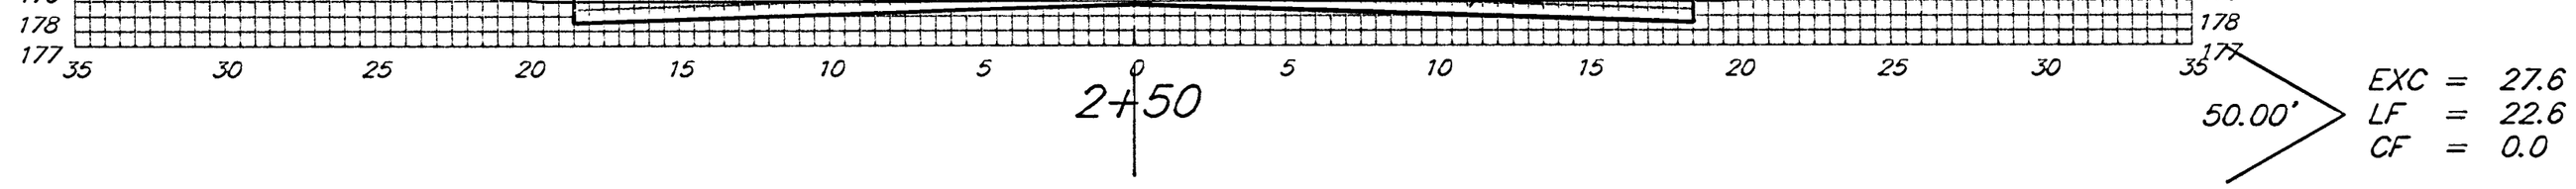

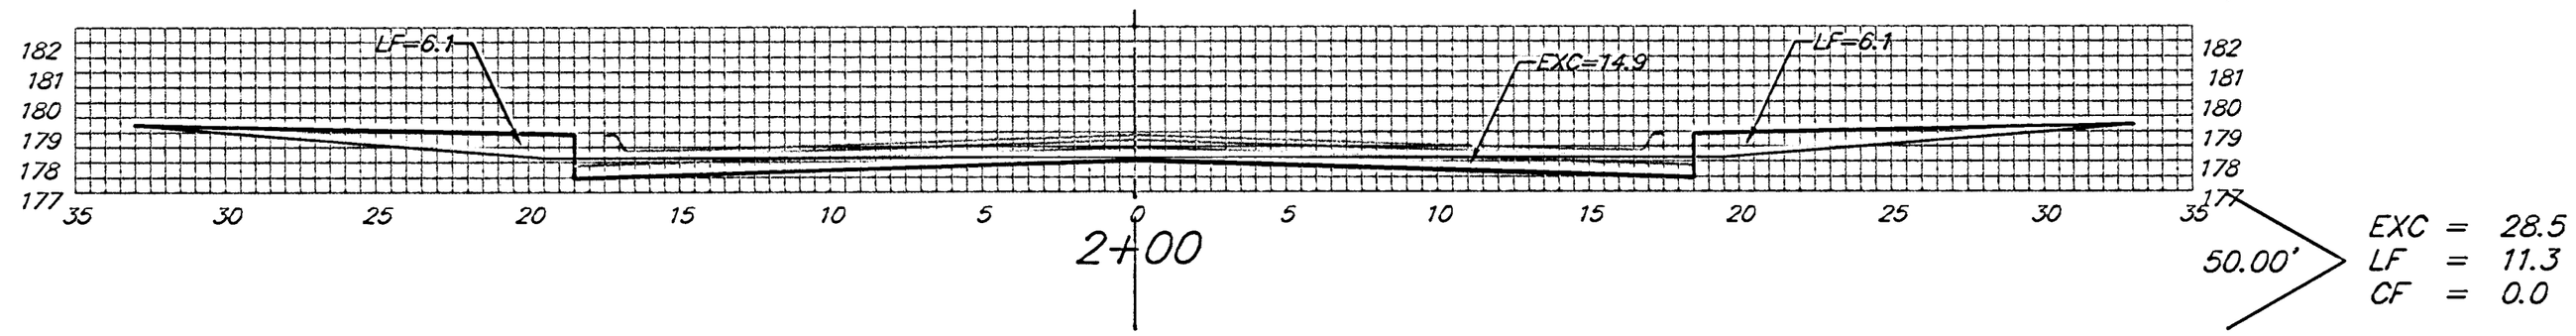

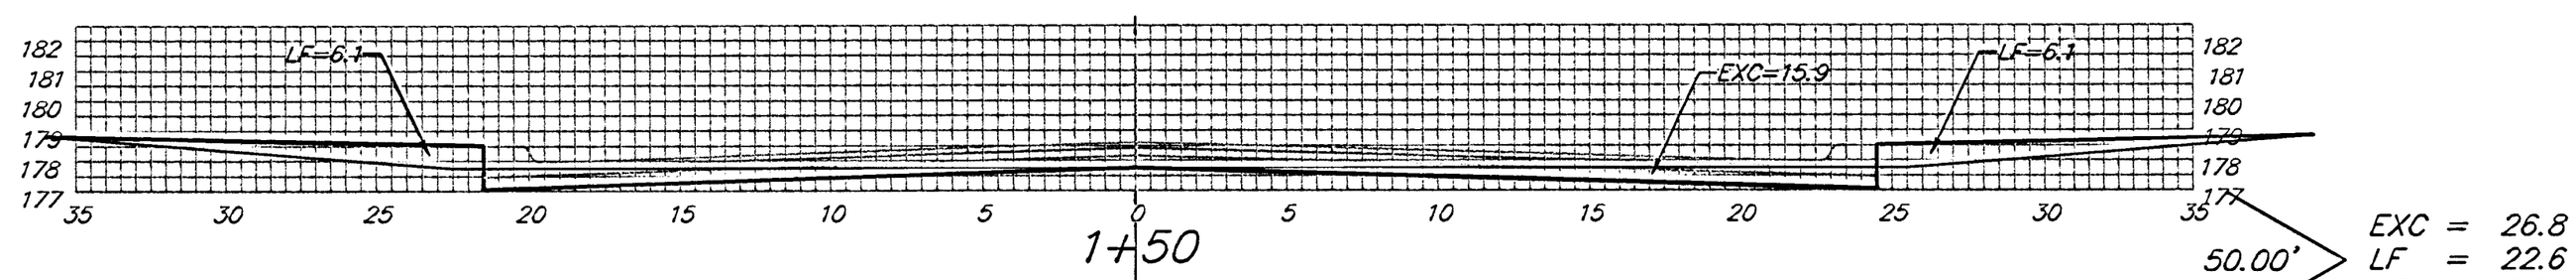

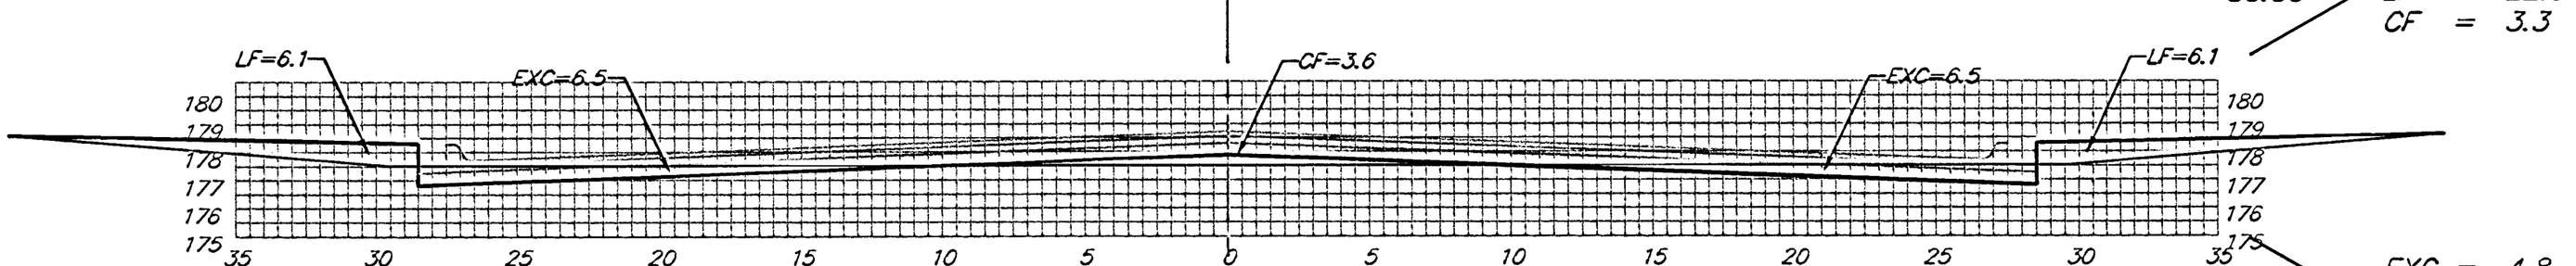

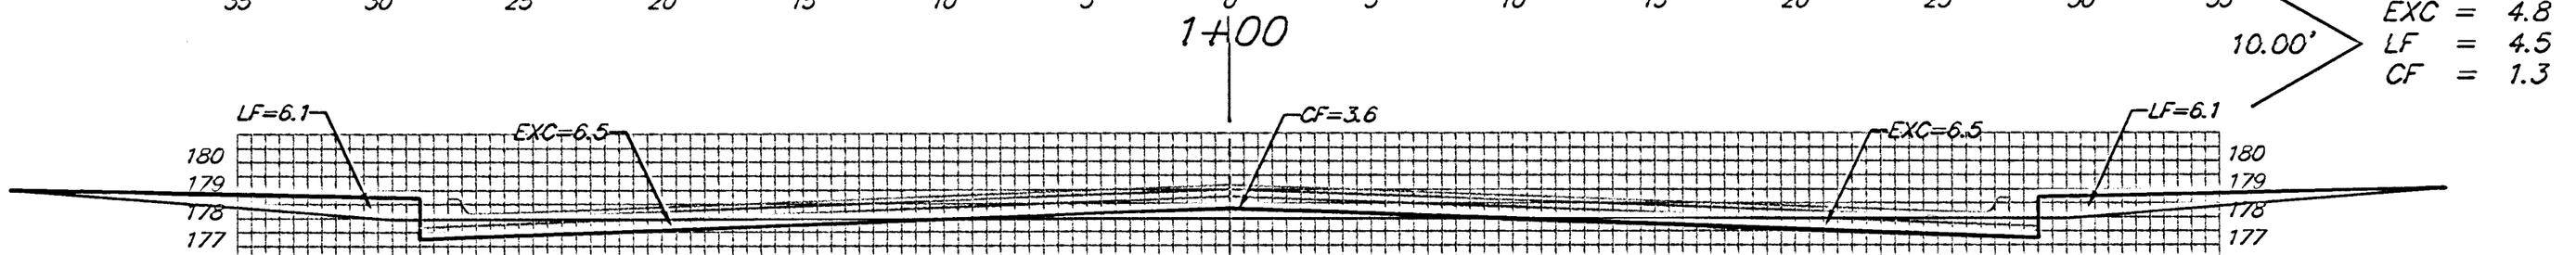

Sheet Totals:

Excavation	=
Loose Fill	=
Compacted Fill	=