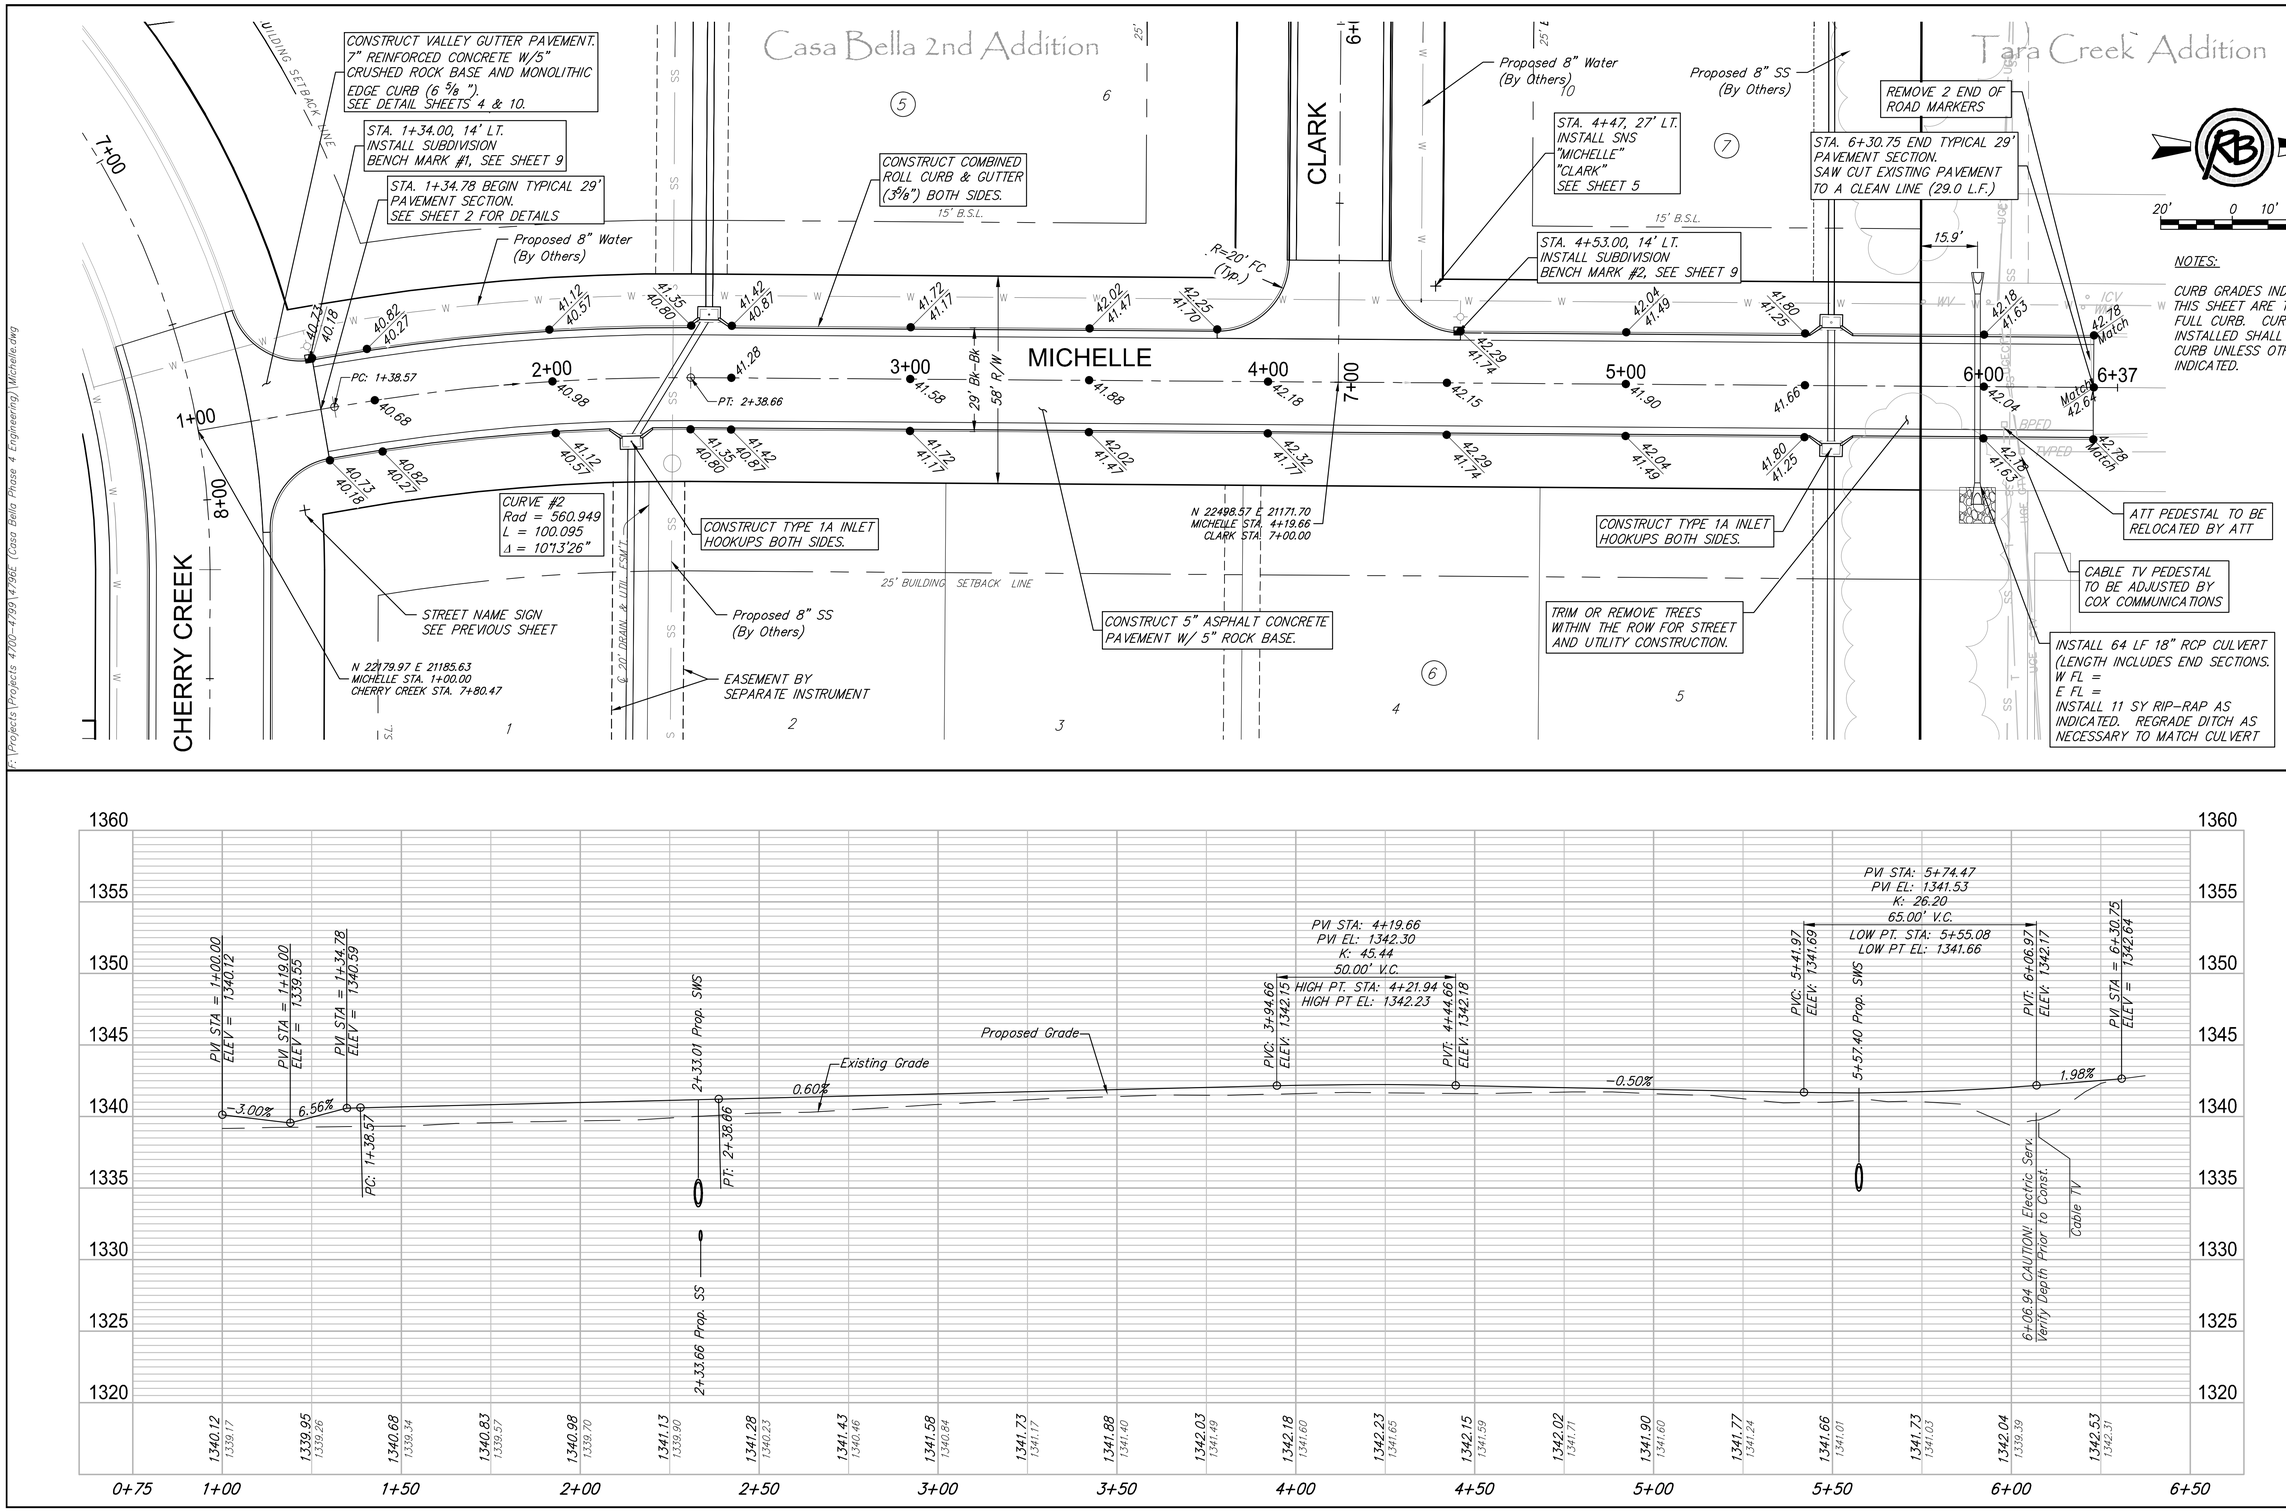

RUGGLES & BOHM
ENGINEERS | SURVEYORS | LANDSCAPE ARCHITECTS | ENVIRONMENT
WICHITA | NEWTON | GARDEN CITY | EL DORADO | COLDWATER

REVIEW	2-8-2017
DATE	.
DESIGN	KWL
DRAWN	DRS
PROJECT NUMBER	472-85321
DRAWING FILE	Michelle
RB JOB	4796E
SHEET	8 OF 32

Casa Bella 2nd - Phase 4
Michelle Plan-Profile
Wichita, Kansas

F:\Projects\Projects 4700-4799\4796E (Casa Bella Phase 4 Engineering)\Michelle.dwg