BM #1
Sq. Cut TC nose of island at North end at Waco and Murdock. Elev. 1304.87 NAVD 88

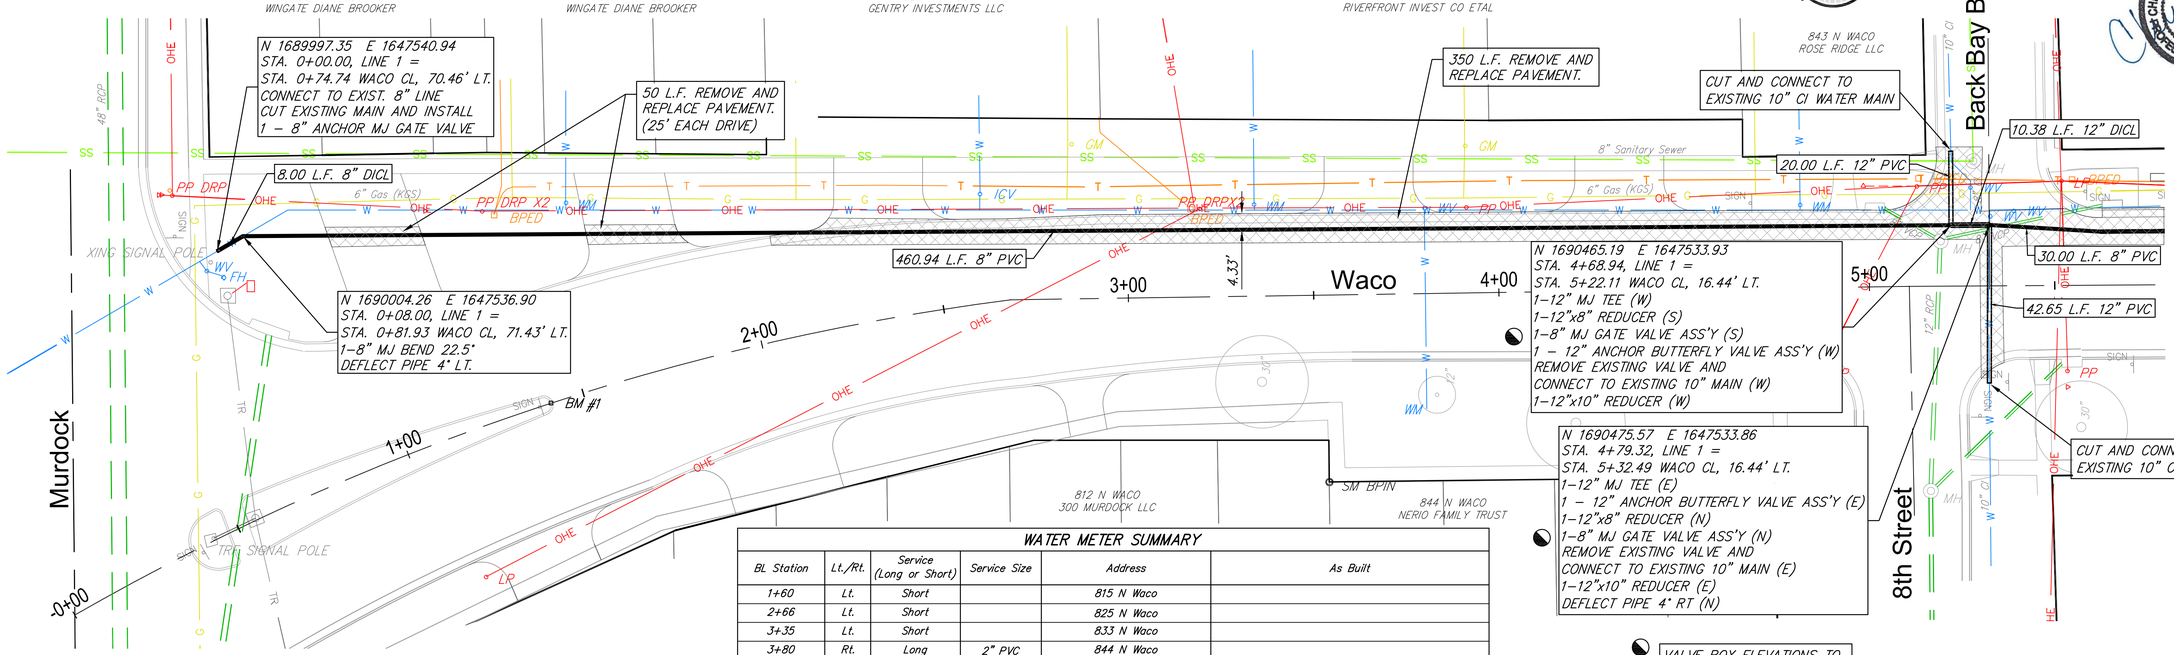

WATER METER SUMMARY

BL Station	Lt./Rt.	Service (Long or Short)	Service Size	Address	As Built
1+60	Lt.	Short		815 N Waco	
2+66	Lt.	Short		825 N Waco	
3+35	Lt.	Short		833 N Waco	
3+80	Rt.	Long	2" PVC	844 N Waco	
4+82	Rt.	Short	2" PVC	843 N Waco	

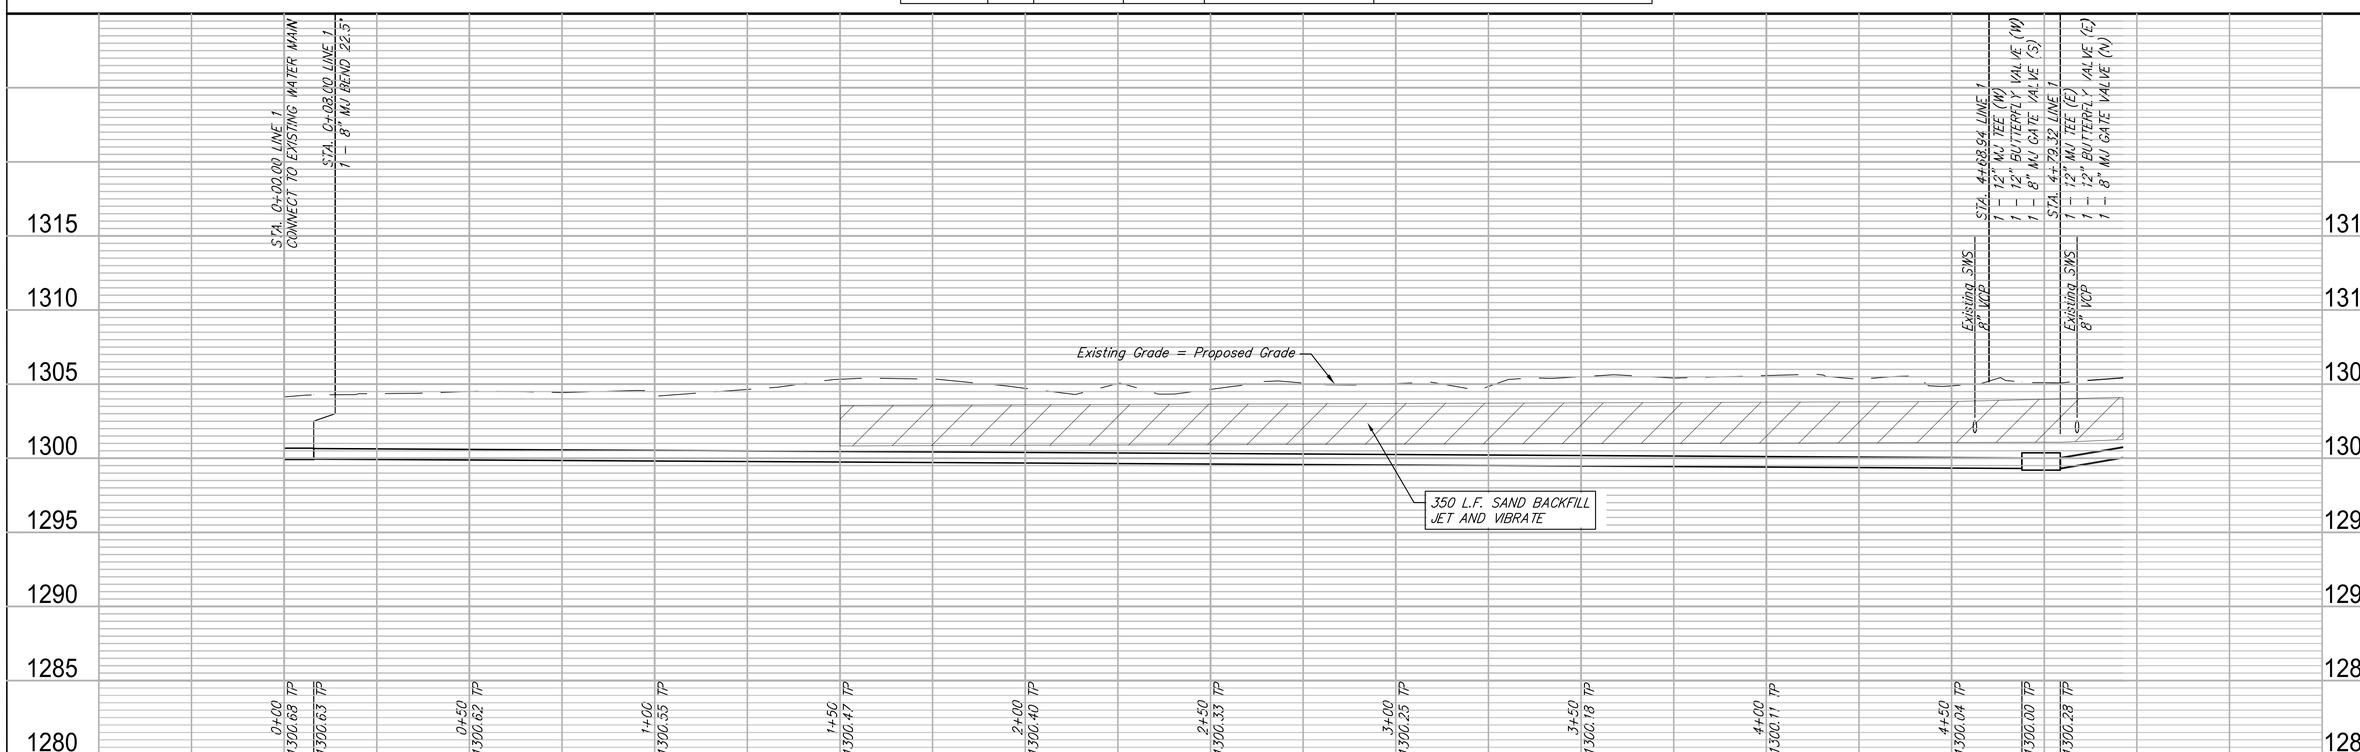

RUGGLES & BOHM
ENGINEERING | SURVEYING | LANDSCAPE ARCHITECTURE | ENVIRONMENT
WICHITA, KANSAS WWW.RUGGLESBOHM.COM PHONE: (316) 263-1200

REVIEW
DATE
DESIGN RA CMB
DRAWN RA
PROJECT NUMBER 448-90757
DRAWING FILE 4793W engineering base (WATER LINE
WACO WATER MAIN
WATER LINE 1
Wichita, Kansas
RB JOB 4793W
SHEET 5 OF 12