PLAN LEGEND

EX.	EXISTING
LP.	LIGHT POLE
PP.	POWER POLE
SSMH	SANITARY SEWER MANHOLE
SWSMH	STORM SEWER MANHOLE
SS	SANITARY SEWER
SWS	STORM WATER SEWER
WV	WATER VALVE
WM	WATER METER
FH	FIRE HYDRANT
G	GAS LINE
GM	GAS METER
OHE	OVERHEAD ELECTRIC
UGE	UNDERGROUND ELECTRIC
FIB	FIBER OPTICS
BM	BENCH MARK
RCB	REINFORCED CONC. BOX
RCP	REINFORCED CONC. PIPE
CMP	CORRUGATED METAL PIPE
CMP	CORRUGATED METAL PIPE
PL	PROPERTY LINE
PC	POINT OF CURVATURE
PT	POINT OF TANGENCY
MID	MID POINT OF CURVE
R	RADIUS
N	NORTHING
E	EASTING
EJ	EXPANSION JOINT
CJ	CONTROL JOINT
TC	TOP OF CURB
BC	BOTTOM OF CURB
EL	ELEVATION
TR	TOP OF RAMP
BR	BOTTOM OF RAMP
TW	TOP OF WALL
BW	BOTTOM OF WALL

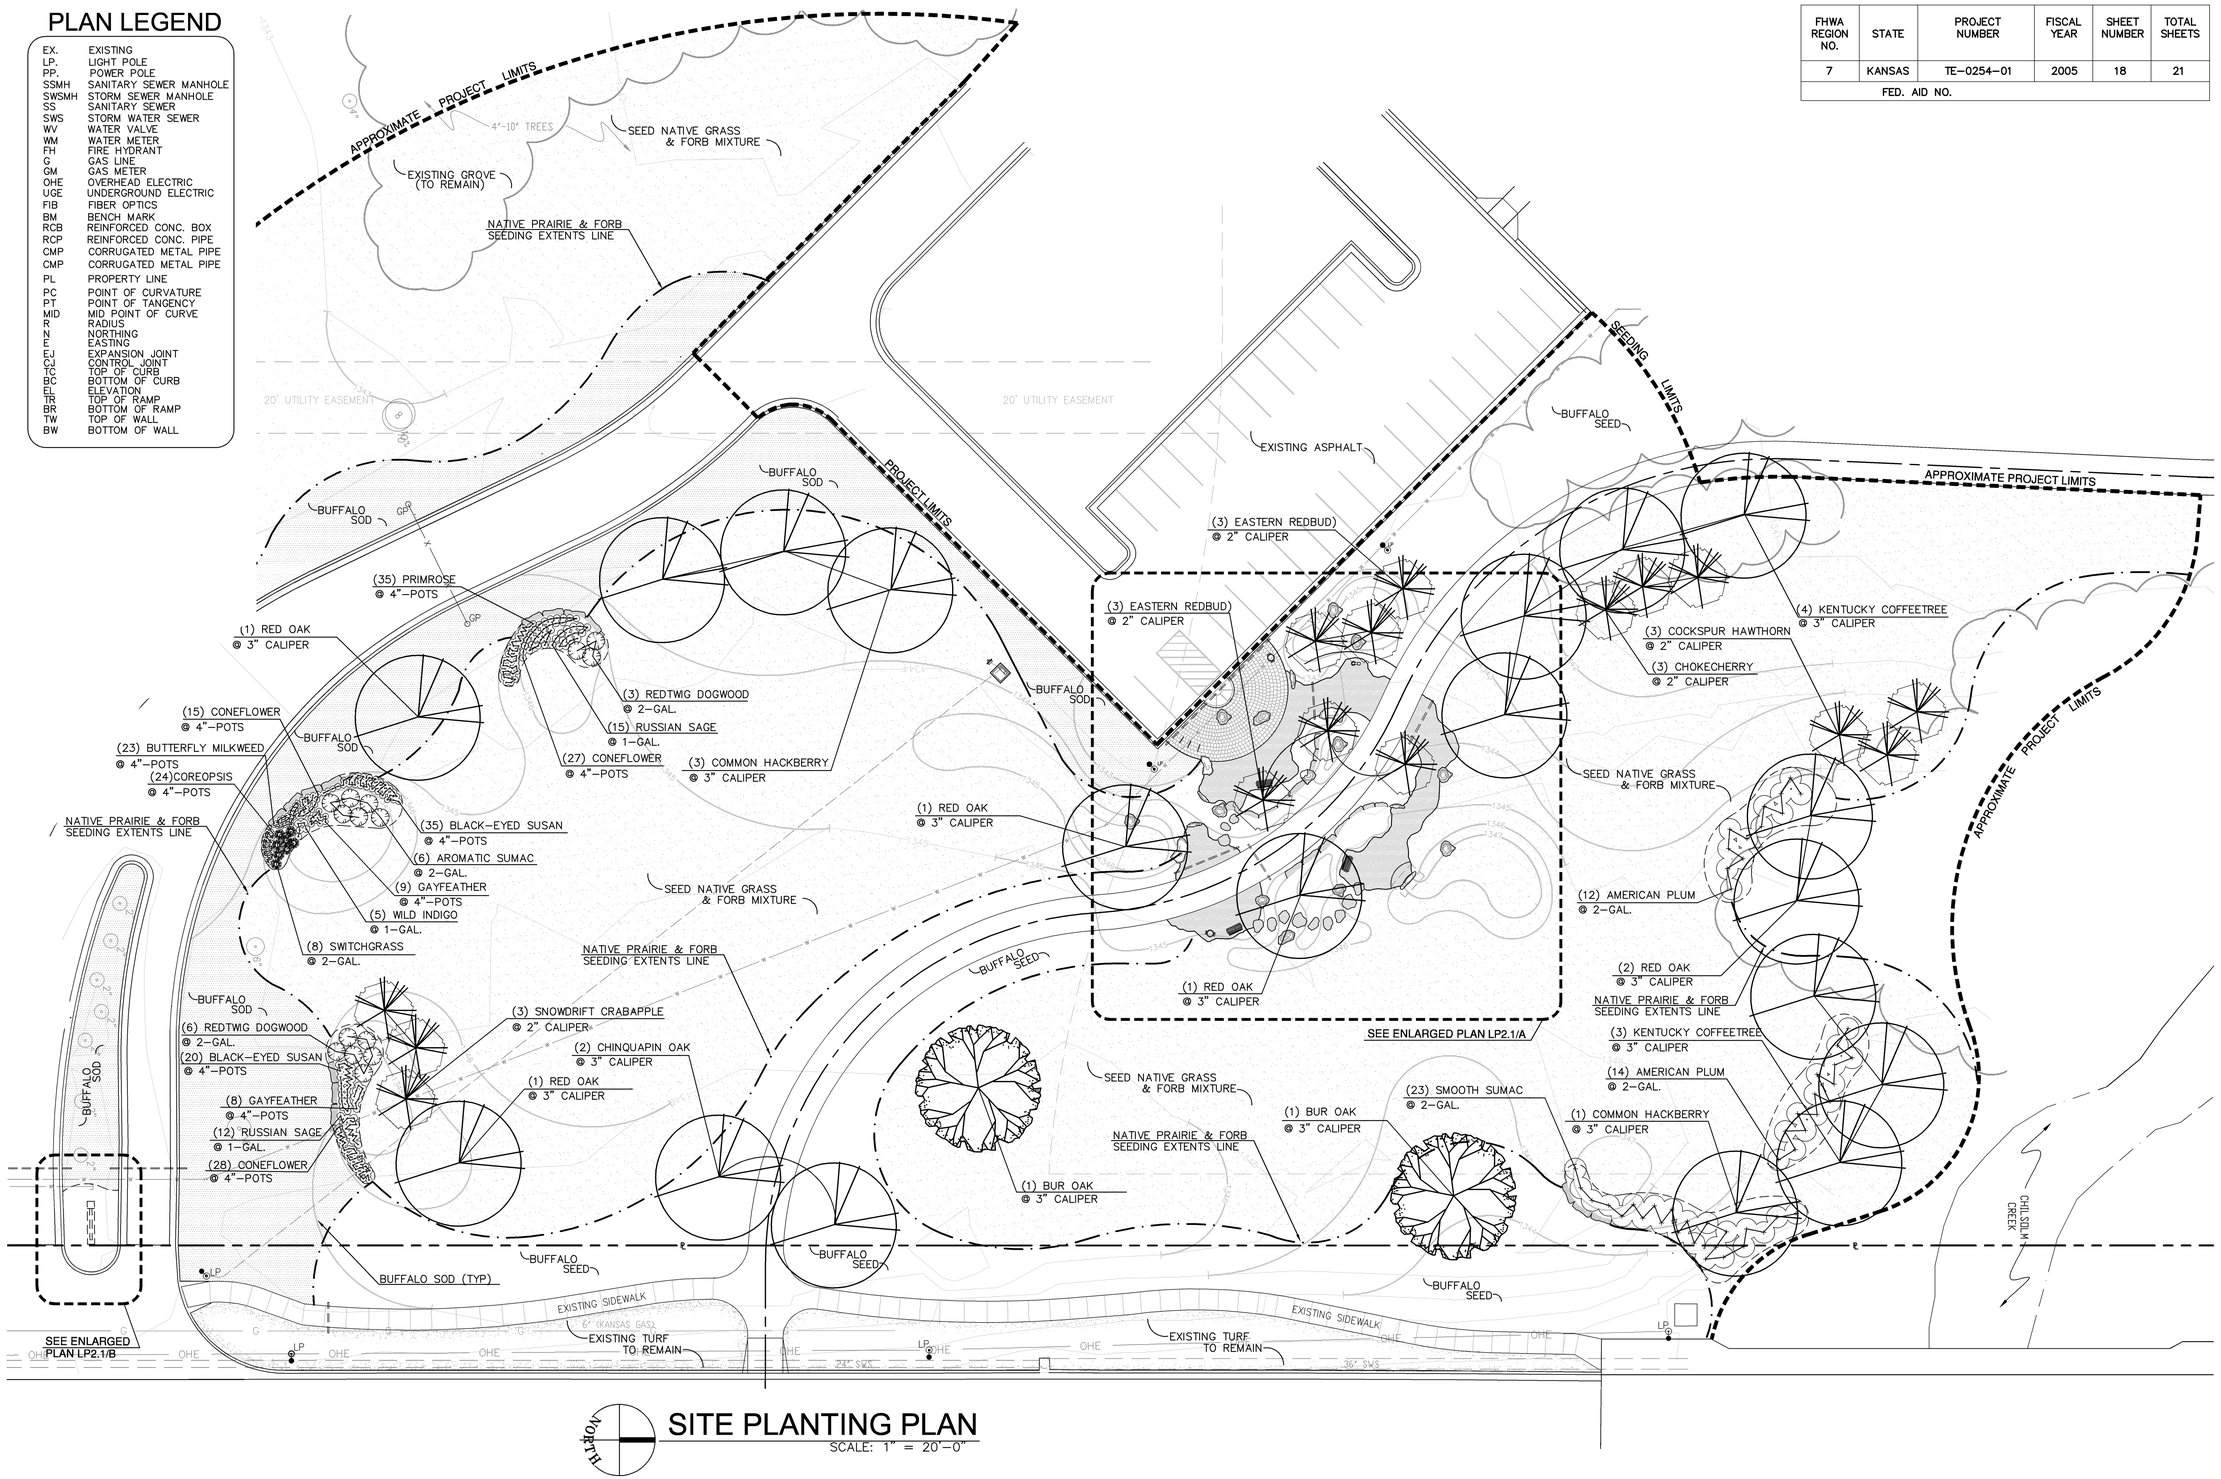

SITE PLANTING PLAN

SCALE: 1" = 20'-0"

FHWA REGION NO.	STATE	PROJECT NUMBER	FISCAL YEAR	SHEET NUMBER	TOTAL SHEETS
7	KANSAS	TE-0254-01	2005	18	21
FED. AID NO.					

PRINTS ISSUED		
DATE	ITEM	NO.
1/10/05	FIELD CHECK SET	
6/13/05	OFFICE CHECK SET	
9/29/05	REVISED OFFICE CHECK	
11/29/05	FINAL PLANS	
1/22/07	FOR CONSTRUCTION	

LAW/KINGDON, INC.
ARCHITECTS • ENGINEERS • PLANNERS
LANDSCAPE ARCHITECTS
345 RIVERVIEW #200, WICHITA, KS 67203
Phone (316) 268-0205 Fax (316) 268-0205

Copyright © 2007

DRAWN	CHECKED
JAB	JAB

K-96 TRAILHEAD LANDSCAPE PROJECT

GROVE PARK

WICHITA, KANSAS

PROJECT NUMBER 044150

LANDSCAPE PLAN

SHEET TITLE

SHEET NUMBER

LP1.2

OF 2 SHEETS