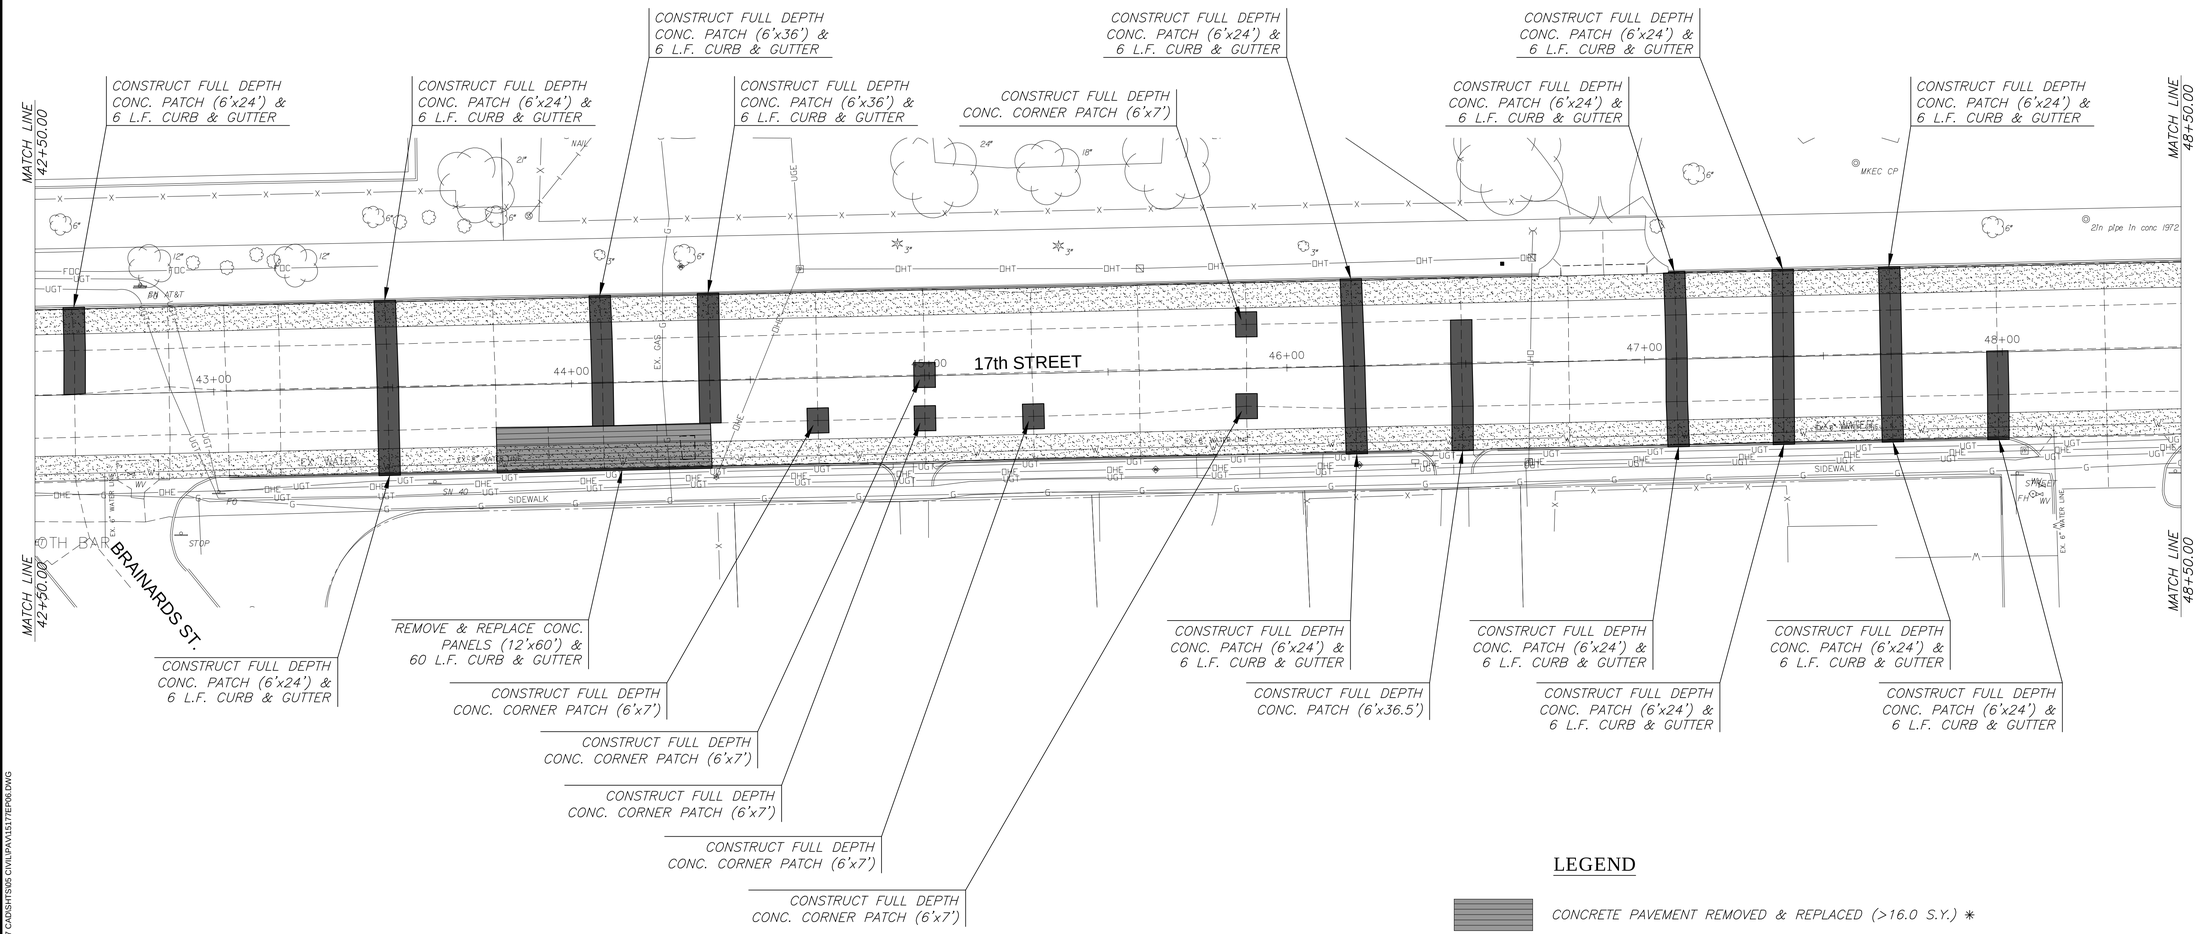

Utility Adjustments				
Station	Offset	Exist. Elev.	Prop. Elev.	Description
42+76.34	22.57' Rt.	1398.44	1398.47	WV Adjusted

* CONCRETE CURB, MONO EDGE (6" & 1 1/2") WILL ALSO BE INCLUDED IN SOME OF THESE AREAS.

** CONCRETE CURB, MONO EDGE (SPECIAL) AND CRUSHED ROCK BASE 6", REINFORCED WILL ALSO BE INCLUDED IN SOME OF THESE AREAS.

LEGEND

- CONCRETE PAVEMENT REMOVED & REPLACED (>16.0 S.Y.) *
- CONCRETE PAVEMENT REMOVED & REPLACED (≤16.0 S.Y.) *
- CONCRETE CURB, MONO EDGE, REMOVED & REPLACED
- CONCRETE SIDEWALK REMOVED & REPLACED
- PAVEMENT REMOVED & CONCRETE PAVEMENT 9" (REINF.) **
- CONCRETE PAVEMENT, COLD MILLED
- REMOVE & REPLACE CONCRETE DRIVEWAY

N

SCALE: 1"=20'

0 10 20 40

MKEC
Wichita, KS • 316-684-9600

STREET REHABILITATION FOR

17TH STREET BETWEEN HILLSIDE & OLIVER

WICHITA, KS

©2017
MKEC Engineering
All Rights Reserved
www.mkec.com
These drawings and their contents, including, but not limited to, all concepts, designs, & ideas are the exclusive property of MKEC Engineering (MKEC), and may not be used or reproduced in any way without the express consent of MKEC.

PAVING PLAN

PROJECT NO.	472-85215
DATE	5/3/2017
SCALE	1"=20'

DESIGNED	DRAWN	CHECKED
JRA	BKS	BLB

NO.	REVISION	DATE

SHEET NO.

9 OF 54

PLOTTED: Tuesday, May 02, 2017 @ 05:16PM

J:\PROJECTS\2015\150104177_COW_17TH STREET REHAB_150177 CAD\SHTS\05 CIVIL\PAV\15177EP06.DWG