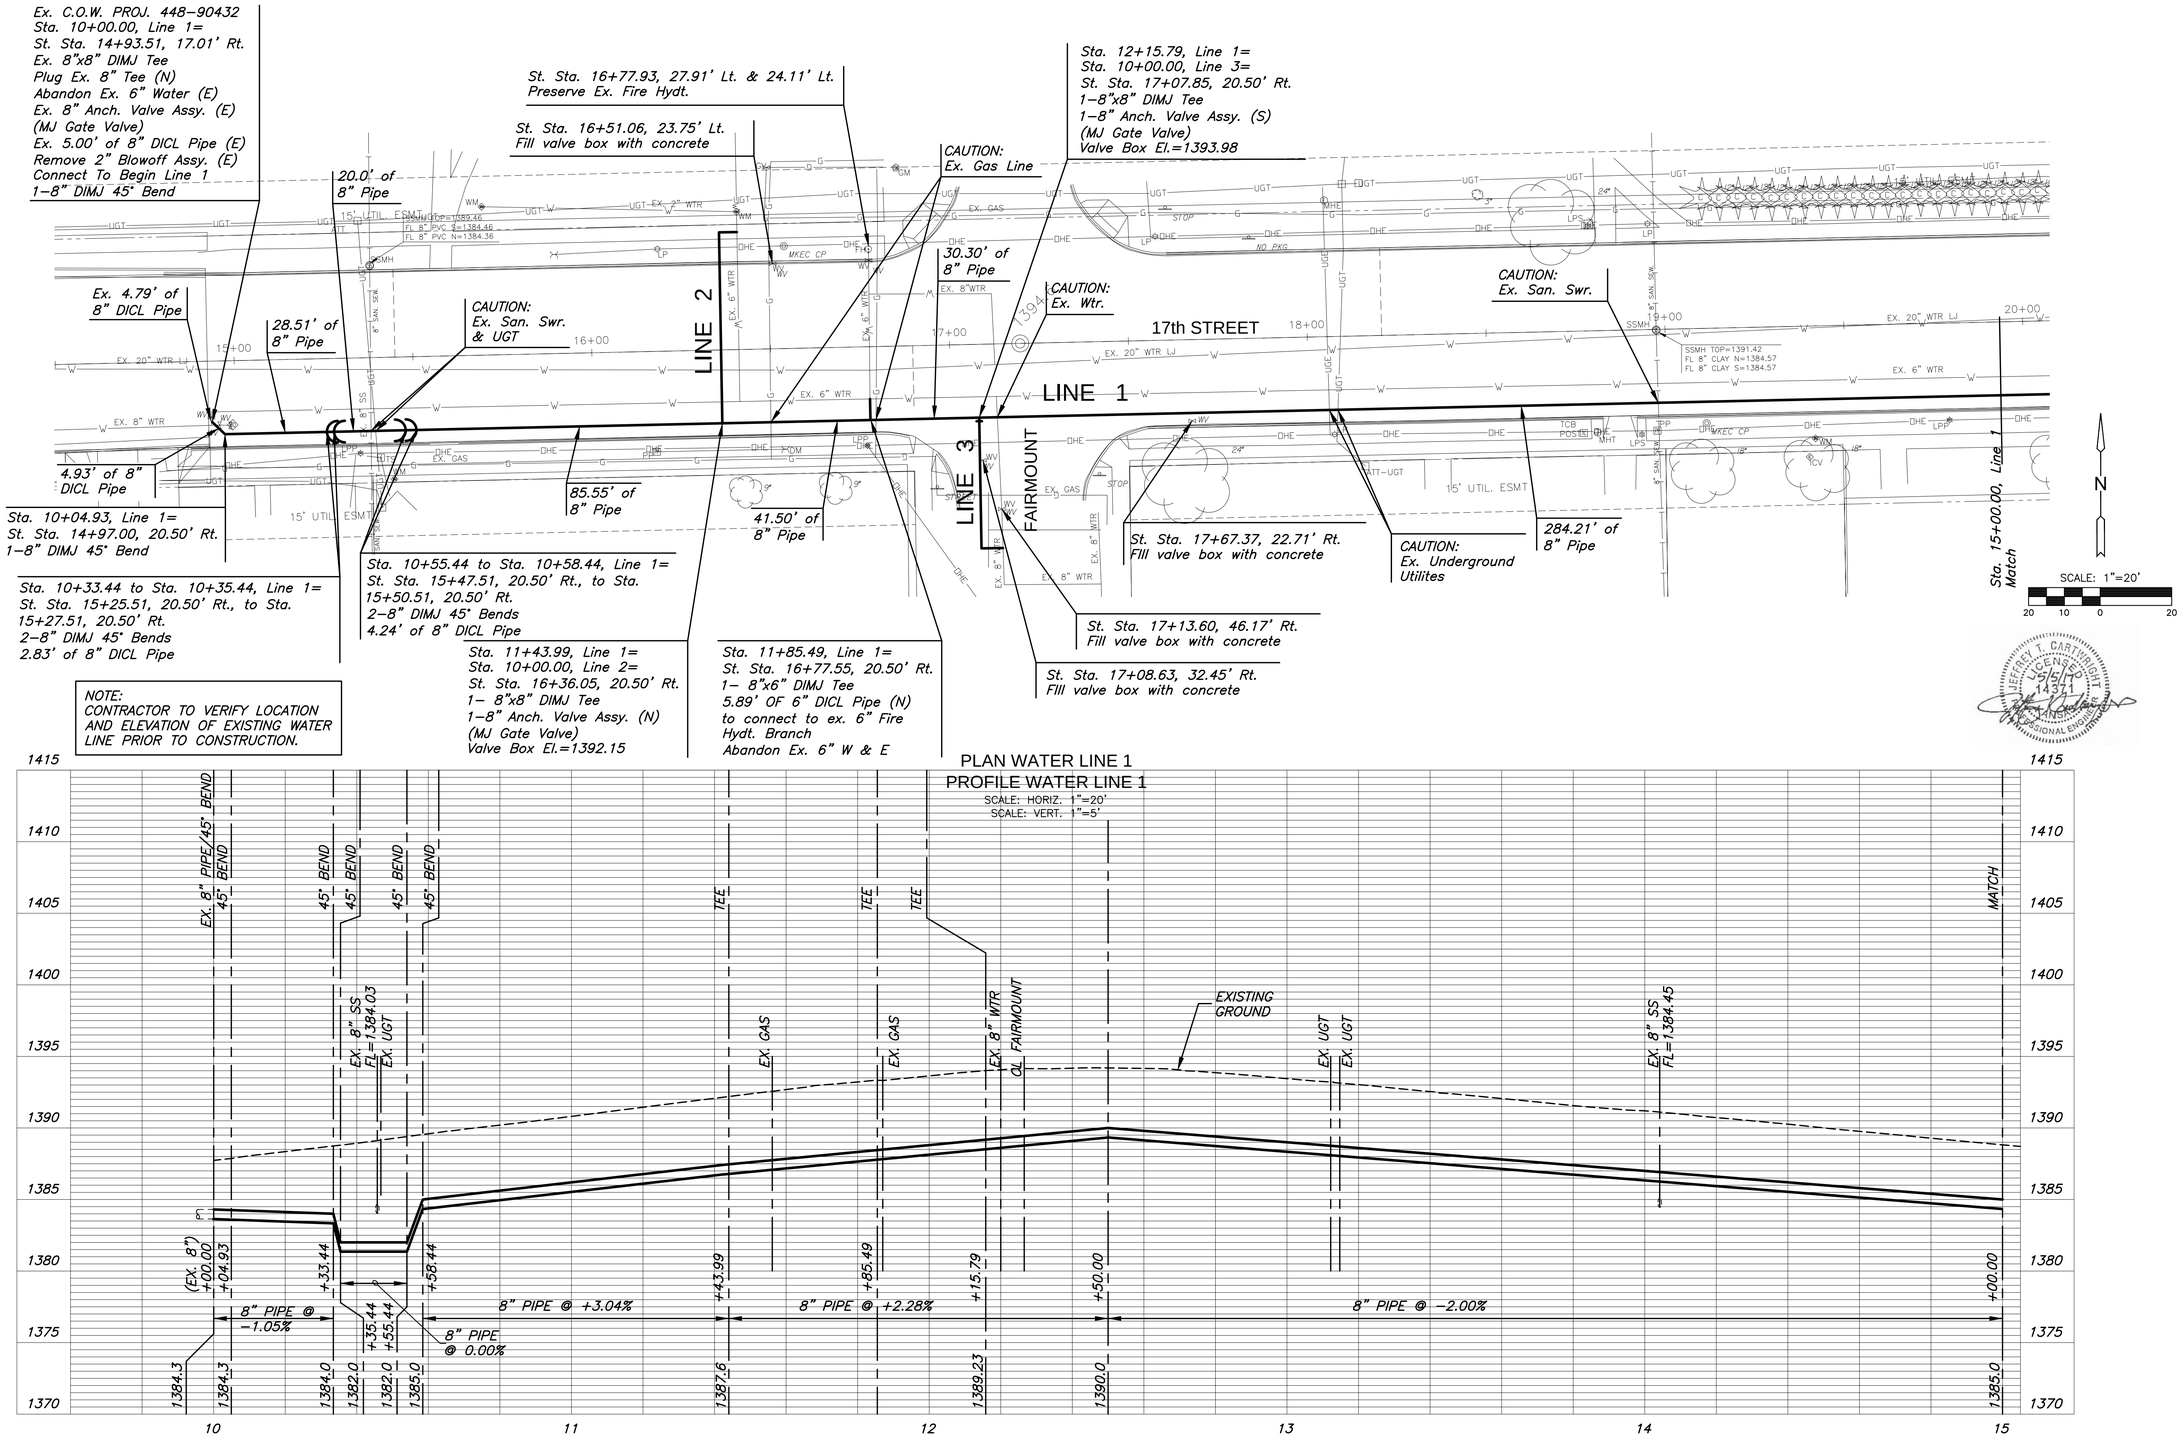

MKEC
Wichita, KS • 316-684-9600

WATER DISTRIBUTION PLANS FOR 17TH STREET BETWEEN HILLSIDE & OLIVER

WICHITA, KS

©2017
MKEC Engineering
All Rights Reserved
www.mkec.com
These drawings and their contents, including, but not limited to, all concepts, designs, & ideas are the exclusive property of MKEC Engineering (MKEC), and may not be used or reproduced in any way without the express consent of MKEC.

WATER LINE PLAN & PROFILE 1

PROJECT NO.	472-85215
DATE	5/3/2017
SCALE	AS SHOWN

DESIGNED	DRAWN	CHECKED
JTC	DM	JRA

NO.	REVISION	DATE

SHEET NO.

28 OF 54

PLOTTED: Friday, May 05, 2017 @ 09:39AM

J:\PROJECTS\2015\1501040177_COV_17TH STREET REHAB_150177 CAD\SHTS\05 CIVIL\WTR\15177CP01.DWG