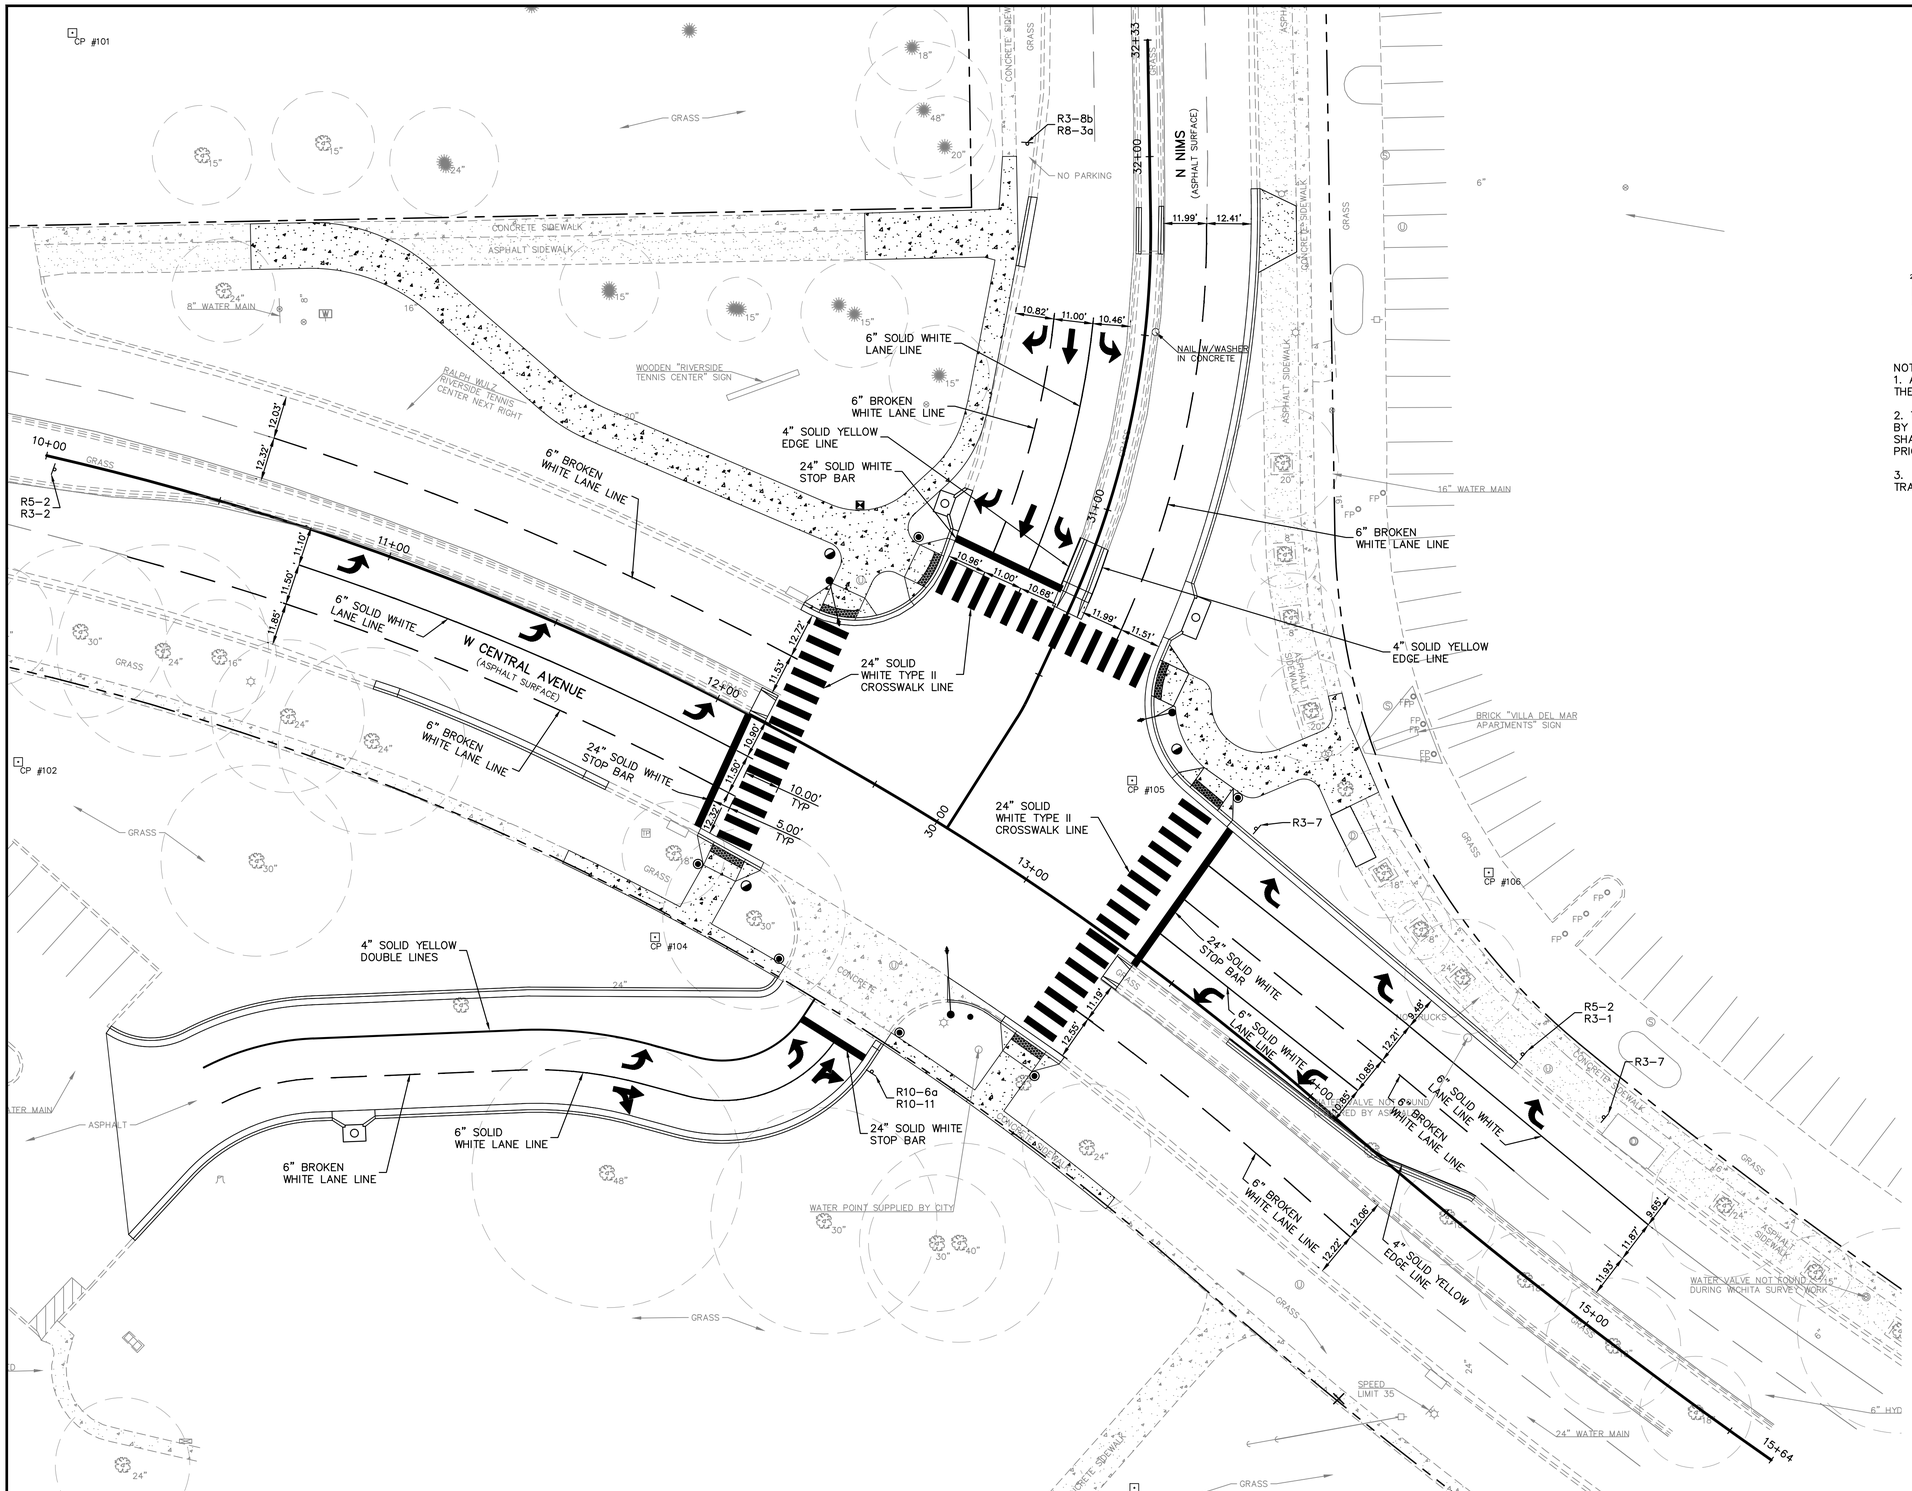

GRAPHIC SCALE

20 0 10 20 40 80

(IN FEET)
1 inch = 20 ft.

NOTES:

1. ALL DIMENSIONS REFERENCING DOUBLE YELLOW LINES REFERS TO THE SPACE BETWEEN THE TWO DOUBLE YELLOW LINES.

2. THE CONTRACTOR SHALL LAYOUT ALL MARKINGS FOR APPROVAL BY THE ENGINEER. IF CONFLICTS ARE DISCOVERED, THE CONTRACTOR SHALL RE-ESTABLISH THE LAYOUT AS DIRECTED BY THE ENGINEER PRIOR TO APPLICATON OF THE MATERIALS.

3. THE CONTRACTOR SHALL REPLACE ALL MARKINGS REMOVED FOR TRAFFIC CONTROL TO TIE IN AND MATCH EXISTING.

REV	DATE	DESCRIPTION	DSN	DWN	CHK
0	6-7-17	BID SET	KDB	KDB	

KEITH D. BEATY
LICENSED
06-07-17
16978
KANSAS
PROFESSIONAL ENGINEER

1104 E. 12TH AVENUE
EMPORIA, KANSAS 66801
PH. (620) 208-5240 | FAX (785) 762-7744
emp@kveng.com | www.kveng.com
KAW VALLEY ENGINEERING
KAW VALLEY ENGINEERING, INC. IS AUTHORIZED TO OFFER ENGINEERING SERVICES BY KANSAS STATE CERTIFICATE OF AUTHORIZATION # E-113.
EXPIRES 12/31/18

CENTRAL AND NIMS SIGNALIZATION
PROJECT NUMBER 472-85280
WICHITA, KANSAS

SIGNING & PAVEMENT MARKING PLAN

PROJ. NO.	F16D0205
DESIGNER	KDB
DRAWN BY	NMP
CFN	0205PMP
SHEET	24 OF 36
REV	0

THIS DRAWING SHALL NOT BE UTILIZED BY ANY PERSON, FIRM, OR CORPORATION IN WHOLE OR IN PART WITHOUT THE SPECIFIC PERMISSION OF KAW VALLEY ENGINEERING, INC.