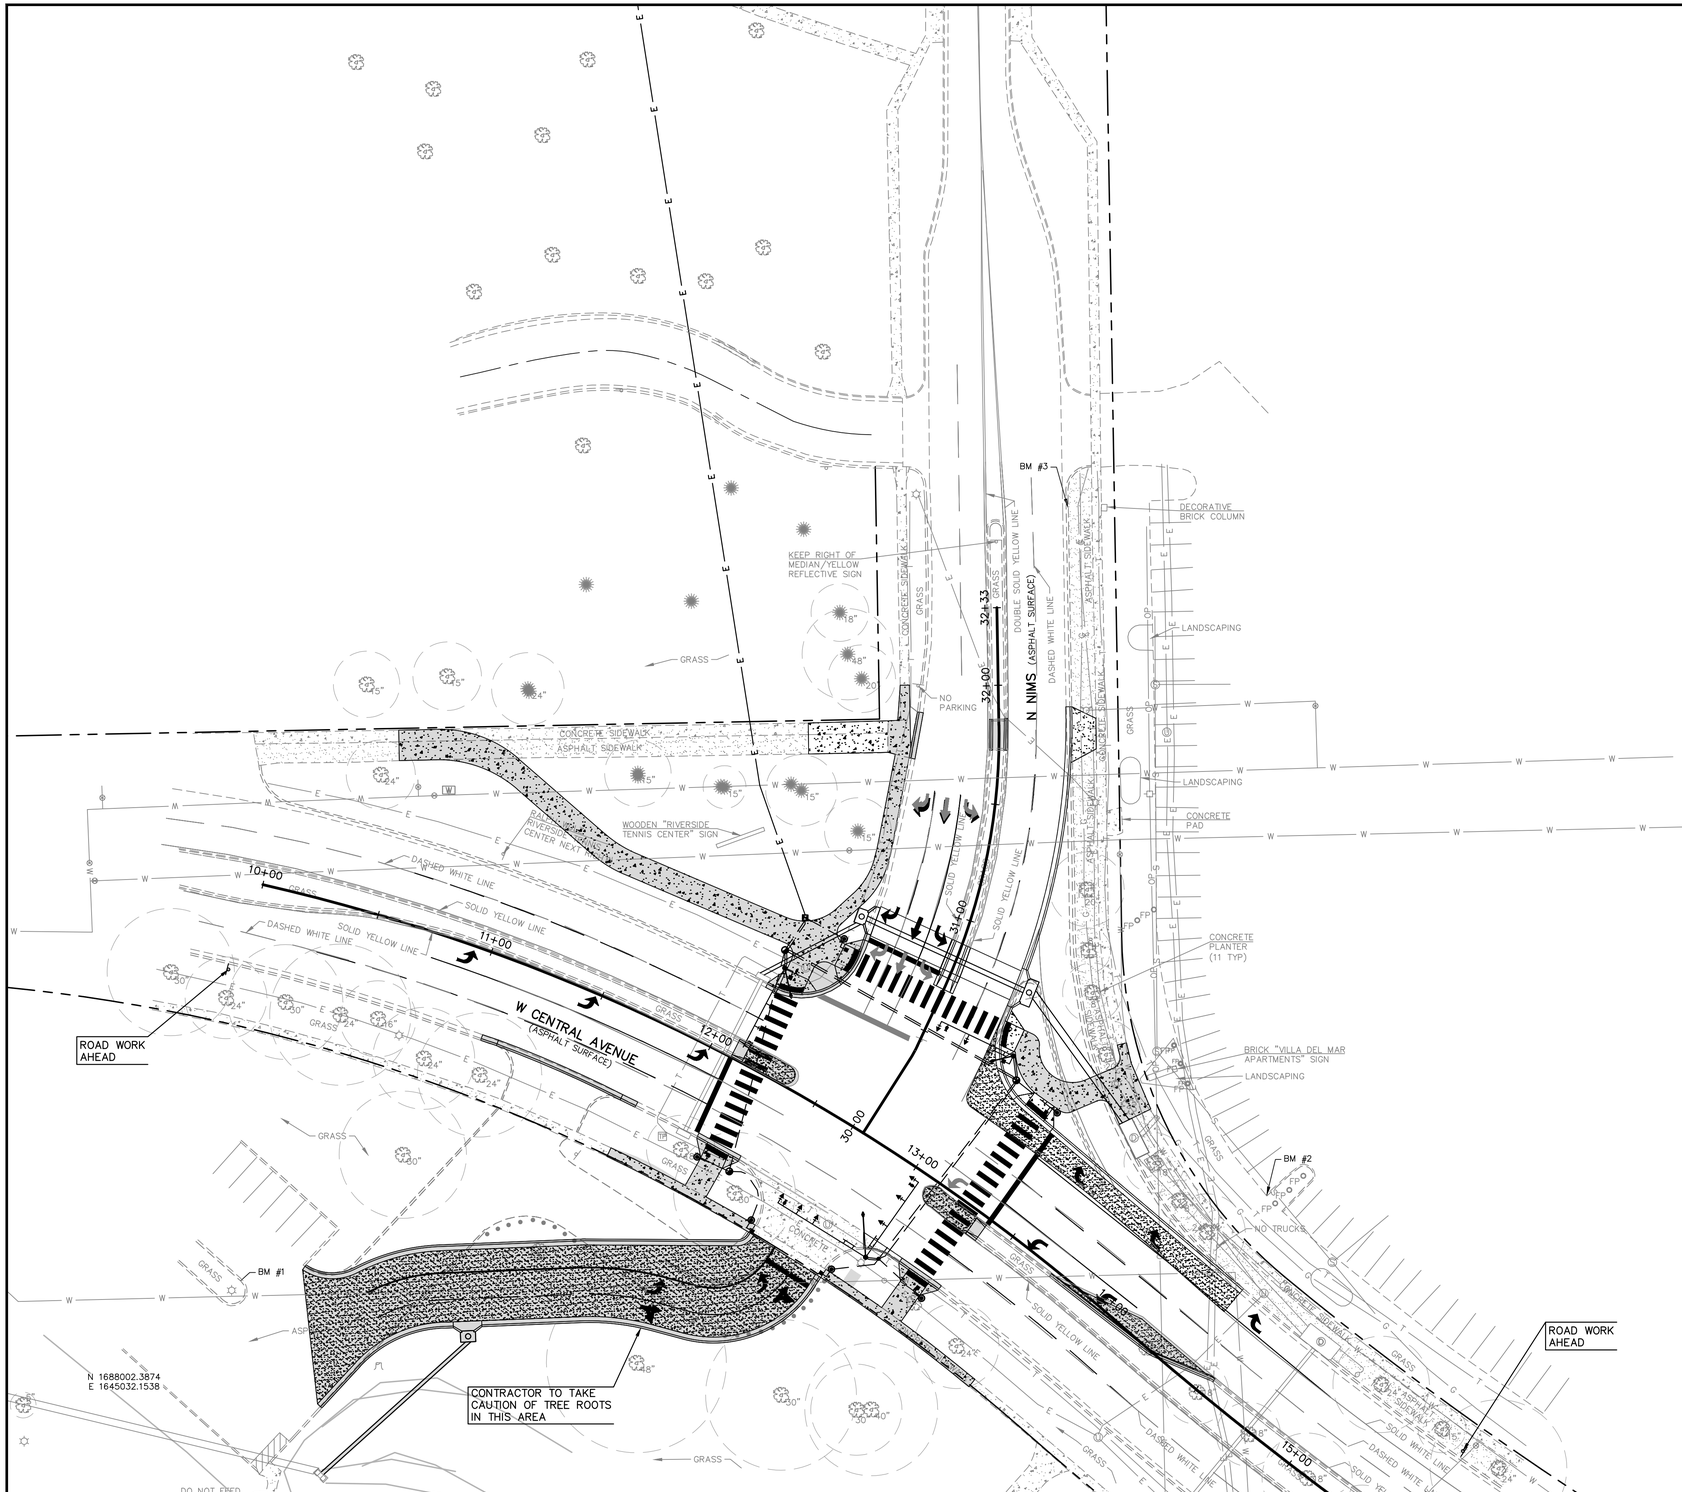

LEGEND

- PROPOSED SIGNAL POLE
- PROPOSED SERVICE BOX
- PORTABLE CHANNELIZING DRUM

GRAPHIC SCALE

30 0 15 30 60 120

(IN FEET)
1 inch = 30 ft.

PHASE VI CONSTRUCTION SEQUENCE:

1) COMPLETE GRADING OF NEW ENTRANCE ROAD TO PARK. INSTALL INLET B-1 AND INSTALL 85.22 LF OF 18" STORM SEWER. CONNECT TO GRATE INLET.
2) REMOVE OLD ENTRANCE
3) COMPLETE SIDEWALKS AND RAMPS FOR CENTRAL AVENUE IN SOUTHWEST AND SOUTHEAST QUADRANT.
4) COMPLETE REMOVAL AND INSTALLATION OF MEDIAN NOSES ALONG CENTRAL AVENUE.
5) COMPLETE NEW SIDEWALKS IN NORTHWEST AND NORTHEAST QUADRANTS.
6) COMPLETE NEW CURB AND GUTTER AT 31+83.25, 36' LT AND CENTER ISLAND CURB AND GUTTER AND GRADE AT STATION 31+83.25.
7) COMPLETE REMOVAL AND INSTALLATION OF NEW CURB AND GUTTER FOR WEST BOUND LEFT TURN LANE FROM STATION 13+72.40 TO STATION 14+53.47.
8) STRIPING

REV	DATE	DESCRIPTION	DSN	DWN	CHK
0	6-7-17	BID SET	KDB	KDB	

KEITH D. BEATY LICENSED 06-07-17 16978 KANSAS PROFESSIONAL ENGINEER

1104 E. 12TH AVENUE
EMPORIA, KANSAS 66801
PH. (620) 208-5240 | FAX (785) 762-7744
emp@kveng.com | www.kveng.com

KAW VALLEY ENGINEERING

KAW VALLEY ENGINEERING, INC. IS AUTHORIZED TO OFFER ENGINEERING SERVICES BY KANSAS STATE CERTIFICATE OF AUTHORIZATION # E-113. EXPIRES 12/31/18

CENTRAL AND NIMS SIGNALIZATION PROJECT NUMBER 472-85280 WICHITA, KANSAS

CONSTRUCTION ZONE SIGNING AND MARKING PLAN - PHASE VI

PROJ. NO.	F16D0205
DESIGNER	KDB
DRAWN BY	NMP
CFN	0205CSP
SHEET	33 OF 36
REV	0

THIS DRAWING SHALL NOT BE UTILIZED BY ANY PERSON, FIRM, OR CORPORATION IN WHOLE OR IN PART WITHOUT THE SPECIFIC PERMISSION OF KAW VALLEY ENGINEERING, INC.