FIREFLY WAY

AN ADDITION TO WICHITA, SEDGWICK COUNTY, KANSAS

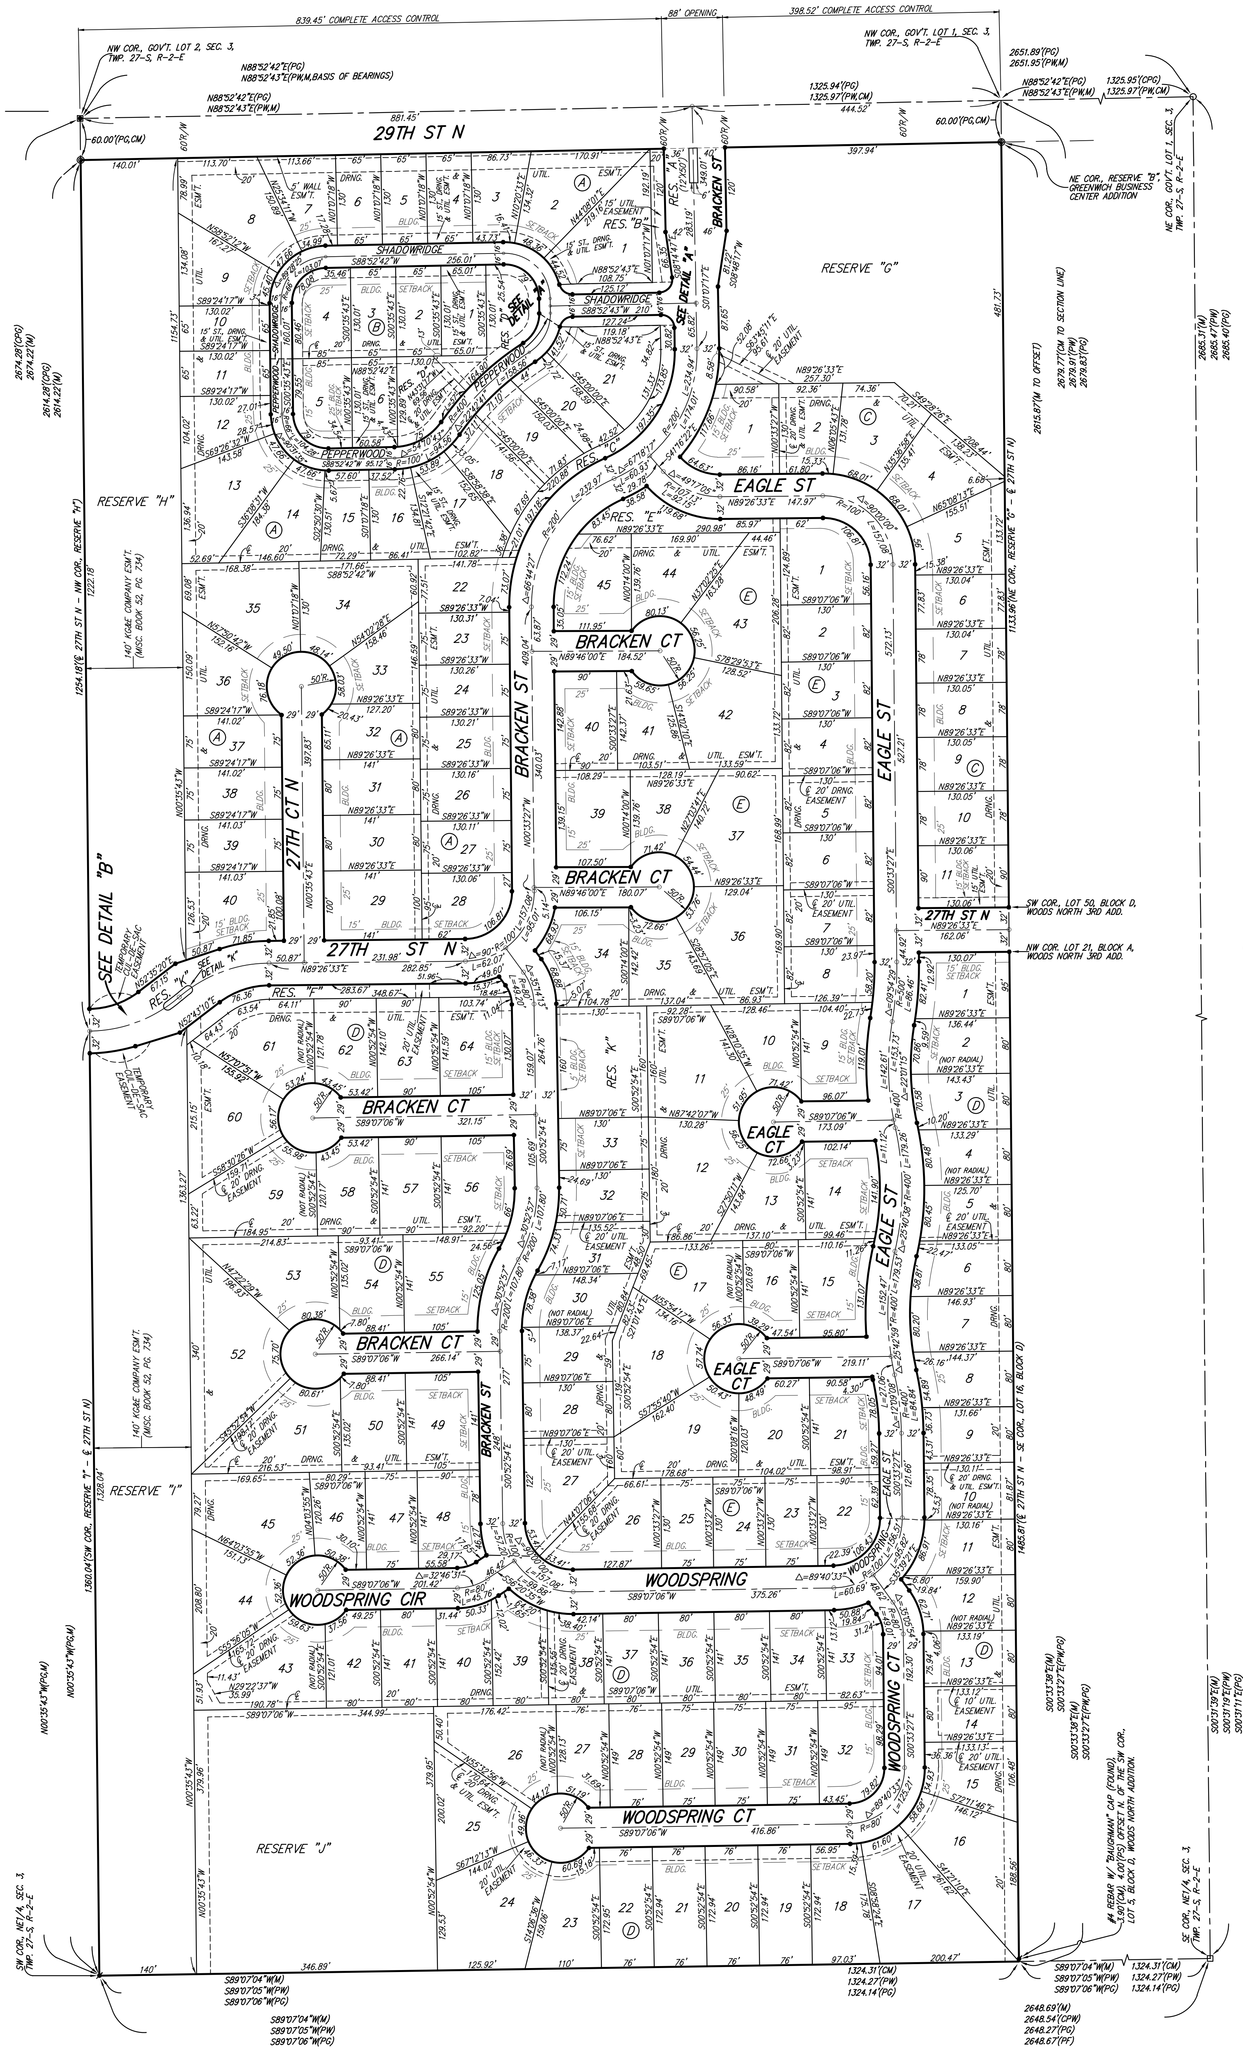

● = #4 REBAR W/ "BAUGHMAN" CAP (SET)
◉ = #4 REBAR W/ "BAUGHMAN" CAP (FOUND)
⊙ = #5 REBAR OVER C STONE (FOUND)
○ = 3/8" IRON (FOUND)
□ = MAG NAIL IN WASHER OVER STONE (FOUND)

MINIMUM BLDG. PAD ELEVATIONS FOR LOWEST OPENING TO THE STRUCTURES		
LOT	BLOCK	ELEVATION NAVD88
1–5	C	1393.5
24–26	D	1387.8

BENCHMARK:
DISC ON TOP OF CURB SOUTH SIDE OF 27TH ST N AND WEST OF 27TH CT N.
ELEV. = 1397.69 NAVD88

(M) = MEASURED
(PS) = PREVIOUS SURVEY
(CM) = CALCULATED PER MEASURED INFO.
(PF) = PLATTED INFO. PER THE FAIRMONT
(PW) = PLATTED INFO. PER WOODS NORTH ADDITION
(CPW) = CALCULATED INFO. PER WOODS NORTH ADDITION
(PG) = PLATTED INFO. PER GREENWICH BUSINESS CENTER ADDITION
(CPG) = CALCULATED INFO. PER GREENWICH BUSINESS CENTER ADDITION

NOTE:
A drainage plan has been developed for the plat and all drainage easements, rights-of-way, or reserves shall remain at established grades or as modified with the approval of the applicable City or County Engineer and unobstructed to allow for the conveyance of stormwater.

Baughman Company, P.A.
315 Ellis St. Wichita, KS 67211 P 316-262-2271 F 316-262-0149
Baughman ENGINEERING | SURVEYING | PLANNING | LANDSCAPE ARCHITECTURE