BENCHMARKS:
RR spike in asphalt, SW COR., N1/2, SW1/4, Sec. 34, TWP. 26-S, R-2-E. Elev. = 1400.59 NAVD88

RR spike in E. face of power pole, 174'± N. of S. line, N1/2, SW1/4 & 49'± E. of W. line, SW1/4, Sec. 34, TWP. 26-S, R-2-E. Elev. = 1398.64 NAVD88

RR spike in S. face of power pole, 294'± S. of N. line, SW1/4, & 48'± E. of W. line, SW1/4, Sec. 34, TWP. 26-S, R-2-E. Elev. = 1386.14 NAVD88

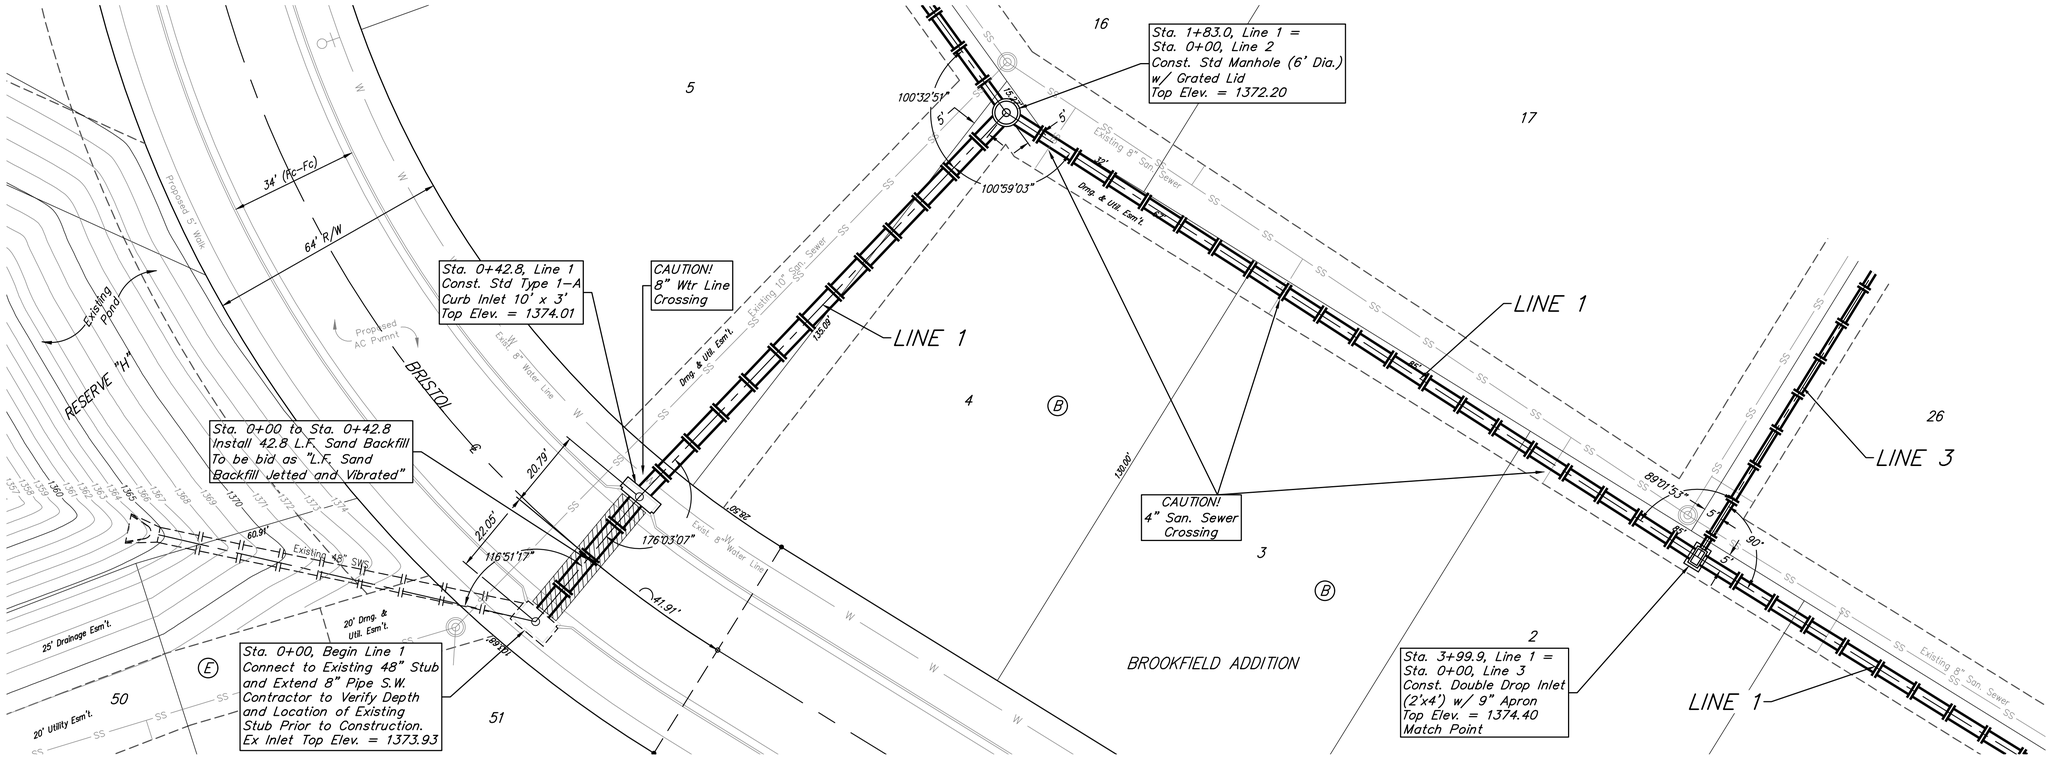

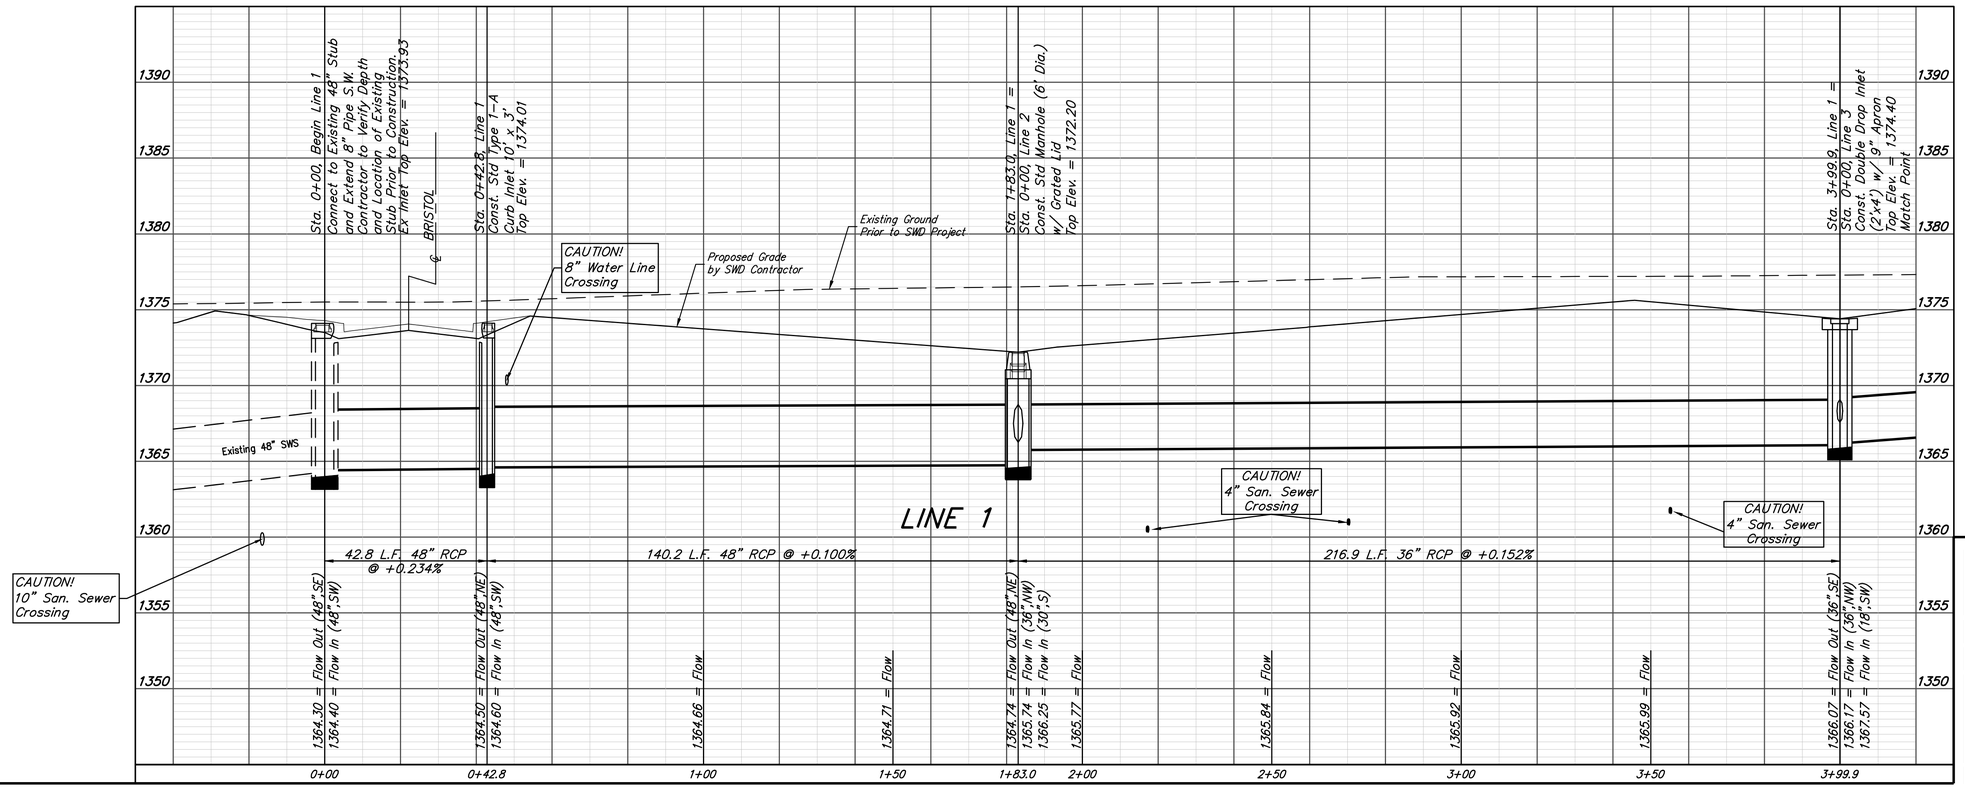

Baughman

Brookfield Addition - Phase I

LINE 1

Storm Water Sewer Improvements

Baughman Company, P.A. 315 Ellis St. Wichita, KS 67211 P 316-262-7271 F 316-262-0149
ENGINEERING | SURVEYING | PLANNING | LANDSCAPE ARCHITECTURE

PROJECT NUMBER 472-85344	DESIGN AEG / DRAWN JAK
REVISIONS:	APPROVED / DATE 6/30/17
	SCALE Noted
	SHEET 19 OF 56

E:\Projects\Brookfield Addition_ 16-04-P190\Engineering\Phase 1\STR_16-08-E544\SWS PLANS.dwg