LEGEND

- 4" Concrete Sidewalk
- Brick Pavers
- Curb & Gutter
- 8" Concrete Pavement on a 7" Crushed Rock Base, Reinforced
- 9" Concrete Pavement on a 6" Crushed Rock Base, Reinforced
- Flow Path for Drainage

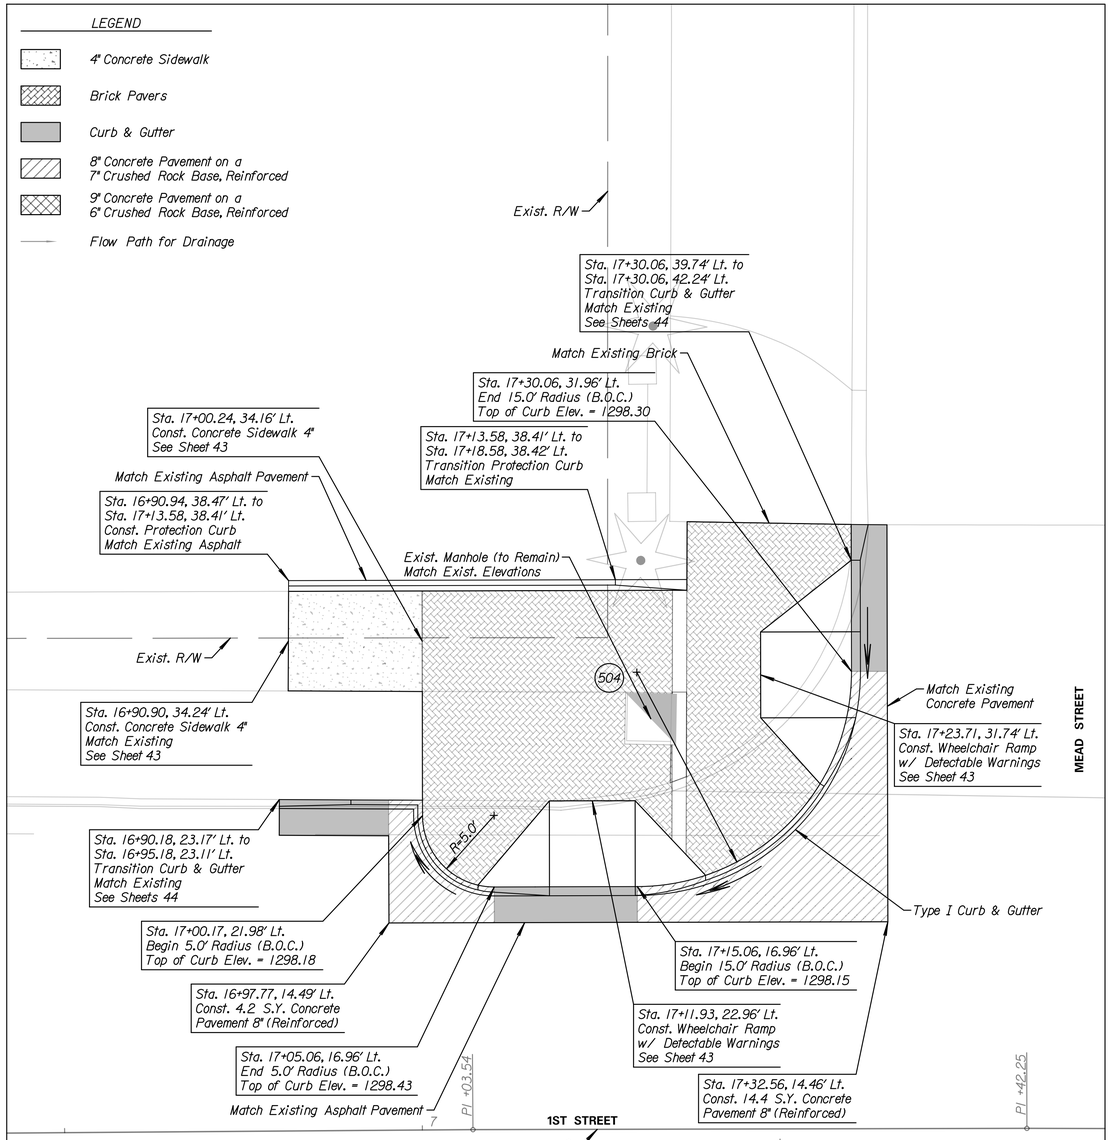

Note:
Contractor shall see Streetscape plans for all items of construction beyond the back of curb.
See Sheets 9-15

SCALE

5' 0 5' 10'

1"=5'

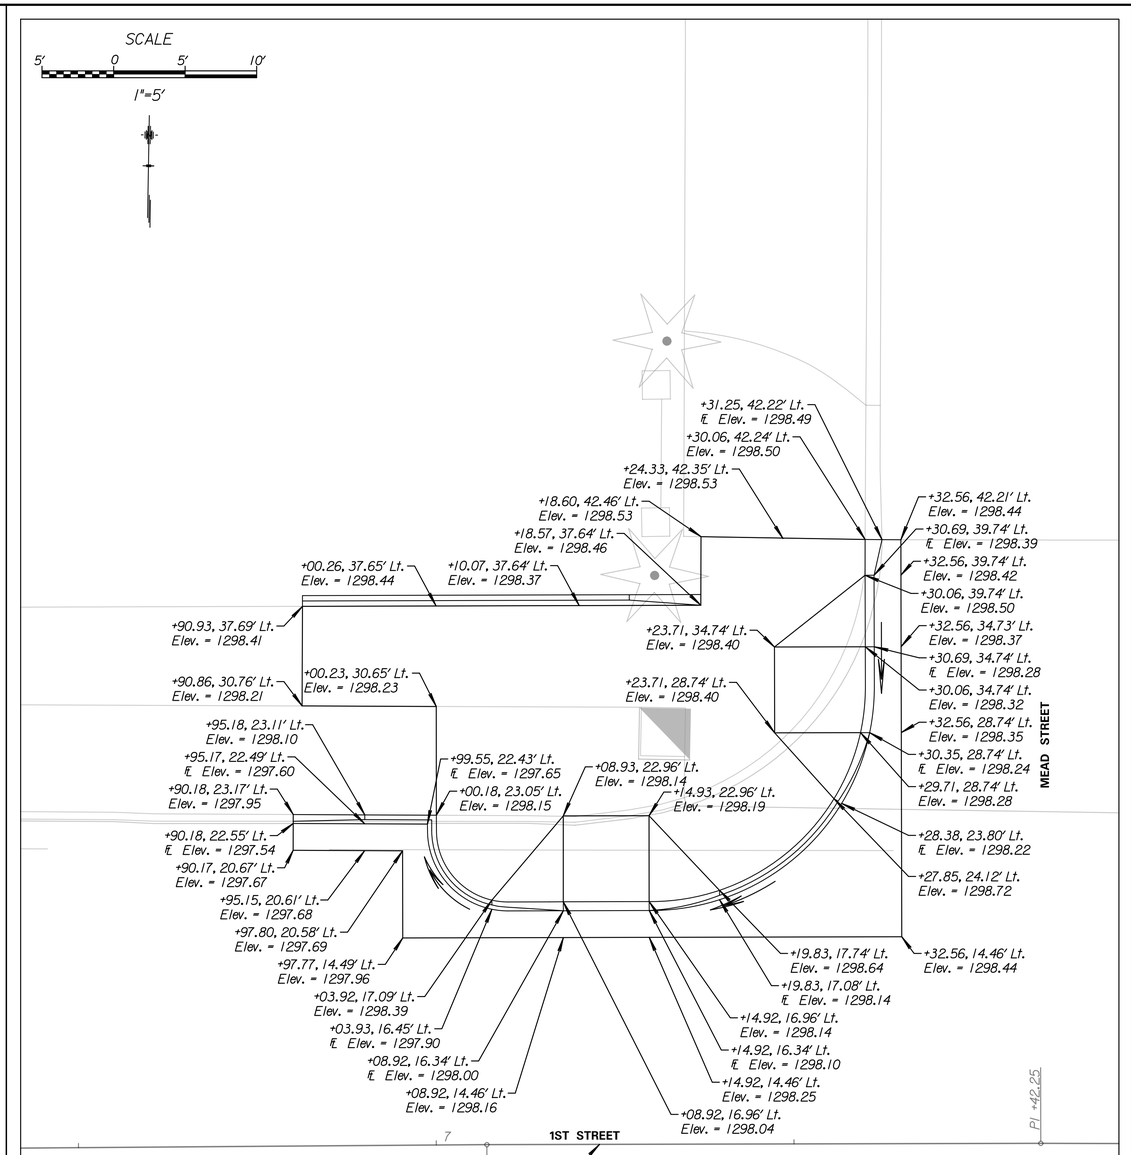

TranSystems
245 NORTH WACO
SUITE 222
WICHITA, KANSAS 67202
PHONE: 316-303-3000
FAX: 316-303-0156

CONSULTANTS:
LK ARCHITECTURE, INC.
345 RIVERVIEW
SUITE 200
WICHITA, KANSAS 67208
PHONE: 316-268-0230

1ST STREET IMPROVEMENTS
SANTA FE TO WASHINGTON IN OLD TOWN

WICHITA, KANSAS

CITY OF WICHITA

REVISIONS:

MARK	DATE	DESCRIPTION

PROJ NO: 472-85285
SCALE: 1"=5'
DATE: 7/5/2017
DESIGNED BY: TAU
DRAWN BY: TAU
CHECKED BY: MDB

SHEET TITLE:
N.W. QUADRANT DETAIL LAYOUT 1ST STREET & MEAD STREET

SHEET NO.
19
SHEET 19 OF 90

IF THIS DRAWING IS LESS THAN 22" X 36" IT IS A REDUCED SIZE DRAWING

tsummel 7/5/2017 - 3:55:14 PM - c:\transystems\cw_local\transyscorp-pw1\tsummel\d0482573\C-LAY-M01-104.dgn