LEGEND

- 4" Concrete Sidewalk
- Brick Pavers
- Curb & Gutter
- 8" Concrete Pavement on a 7" Crushed Rock Base, Reinforced
- 9" Concrete Pavement on a 6" Crushed Rock Base, Reinforced
- Flow Path for Drainage

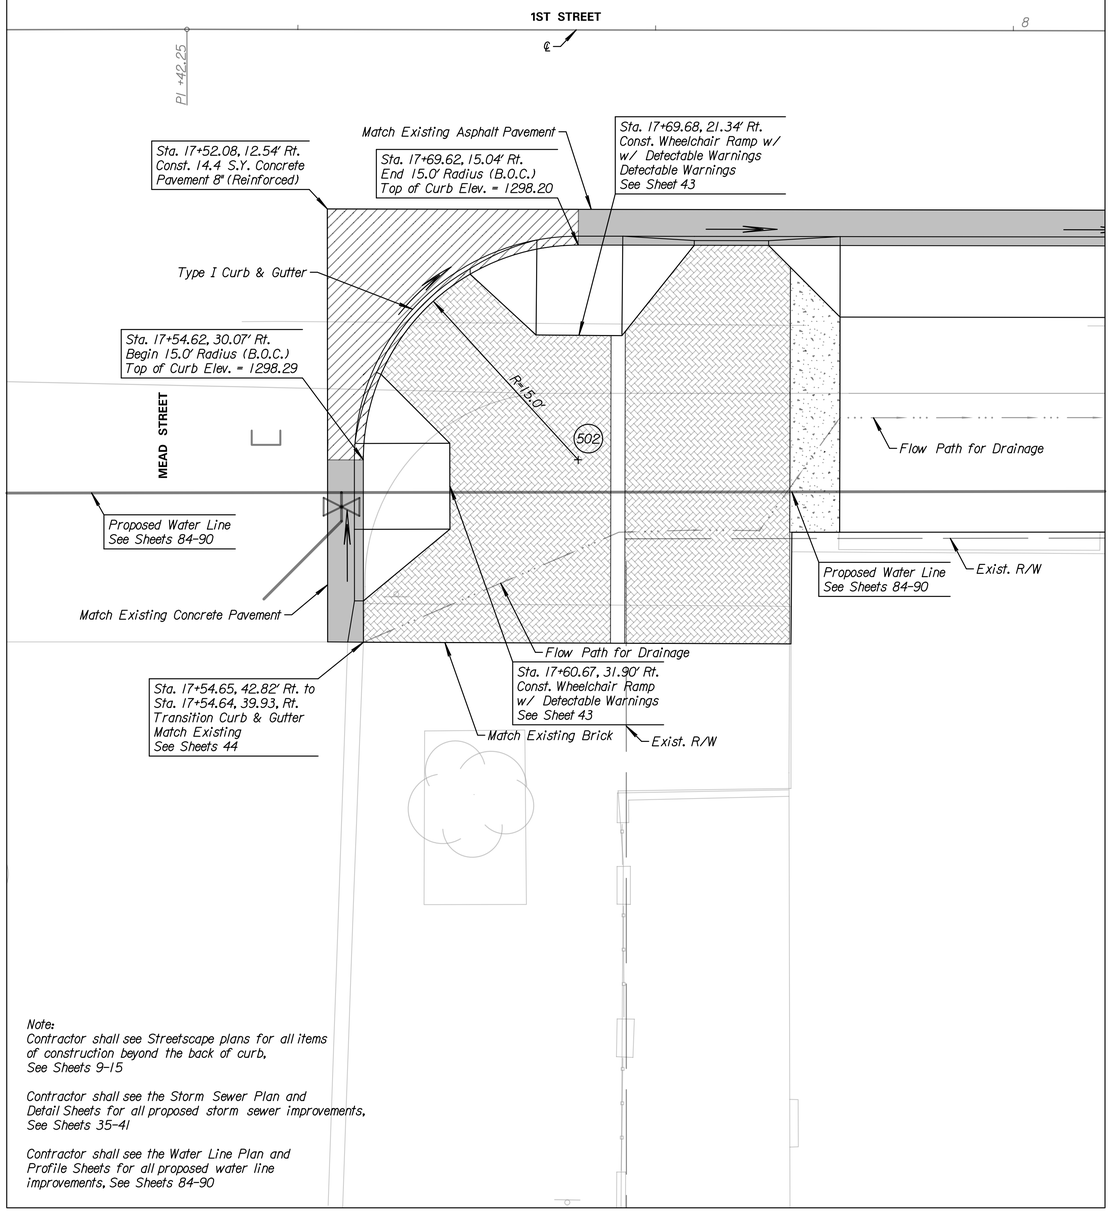

Note:
Contractor shall see Streetscape plans for all items of construction beyond the back of curb.
See Sheets 9-15

Contractor shall see the Storm Sewer Plan and Detail Sheets for all proposed storm sewer improvements.
See Sheets 35-41

Contractor shall see the Water Line Plan and Profile Sheets for all proposed water line improvements. See Sheets 84-90

SCALE

5' 0 5' 10'

1"=5'

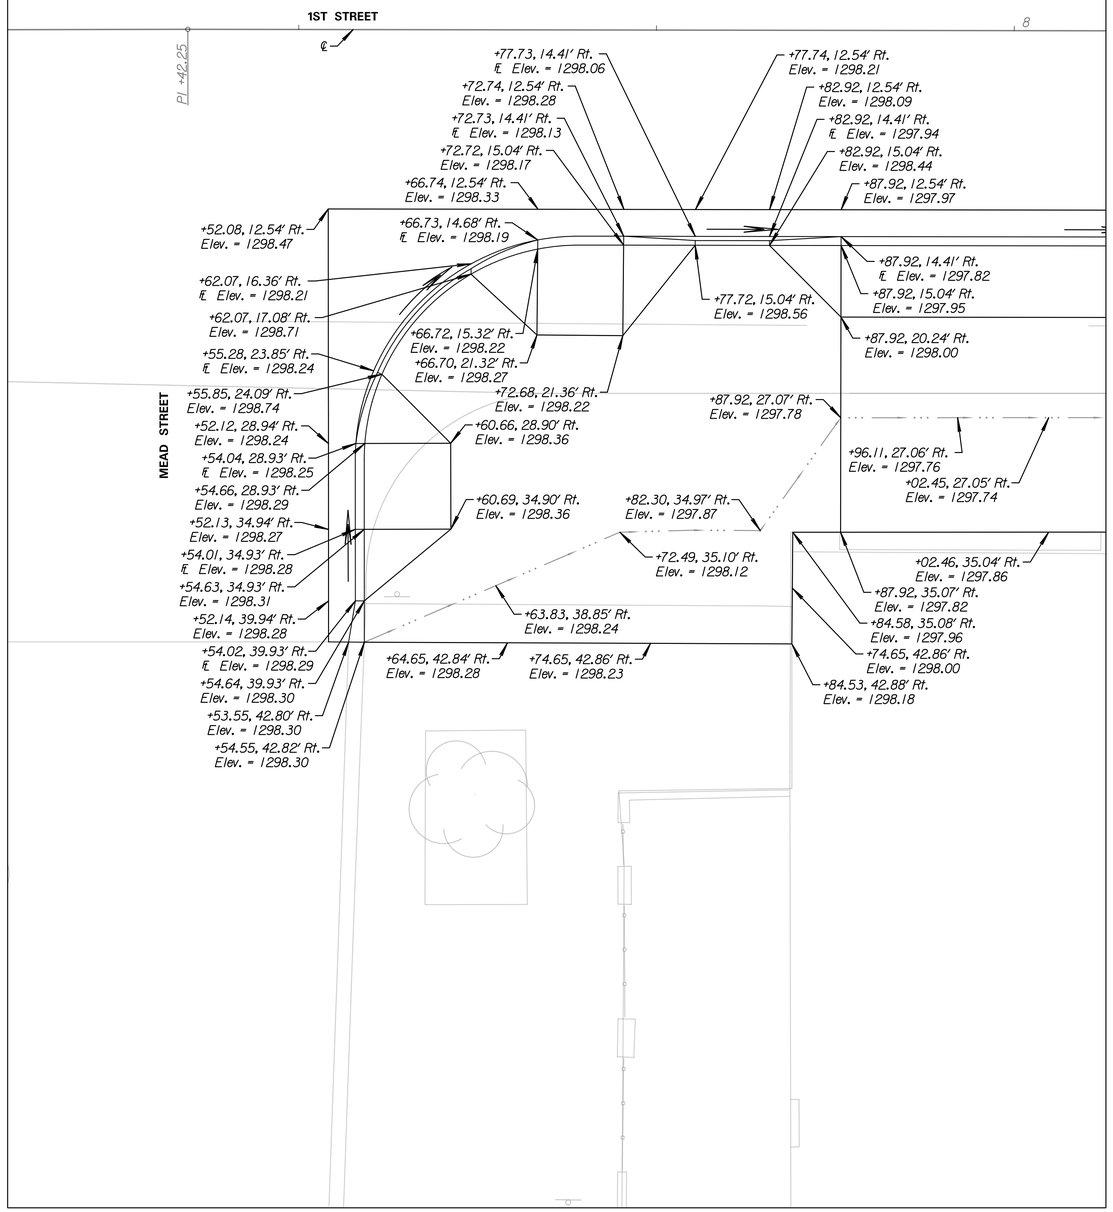

TranSystems
245 NORTH WACO
SUITE 222
WICHITA, KANSAS 67202
PHONE: 316-303-3000
FAX: 316-303-0156

CONSULTANTS:
LK ARCHITECTURE, INC.
345 RIVERVIEW
SUITE 200
WICHITA, KANSAS 67208
PHONE: 316-268-0230

1ST STREET IMPROVEMENTS
SANTA FE TO WASHINGTON IN OLD TOWN
WICHITA, KANSAS

CITY OF WICHITA

REVISIONS:

MARK	DATE	DESCRIPTION

PROJ NO:	472-85285
SCALE:	1"=5'
DATE:	7/5/2017
DESIGNED BY:	TAU
DRAWN BY:	TAU
CHECKED BY:	MDB

SHEET TITLE:

S.E. QUADRANT DETAIL LAYOUT 1ST STREET & MEAD STREET

SHEET NO.

20

SHEET 20 OF 90

IF THIS DRAWING IS LESS THAN 22" X 36" IT IS A REDUCED SIZE DRAWING

taummel
7/5/2017 - 3:55:18 PM - c:\transystems\pw_local\transyscorp-pw1\taummel\d0458257\C-LAY-M01-102.dgn