LEGEND

- Phase 2
- Channelizer
- Type III Barricade
- Type III Barricade w/ Sign
- Single Post/Skid Mounted Sign

SCALE

20' 0 20' 40'

1"=20'

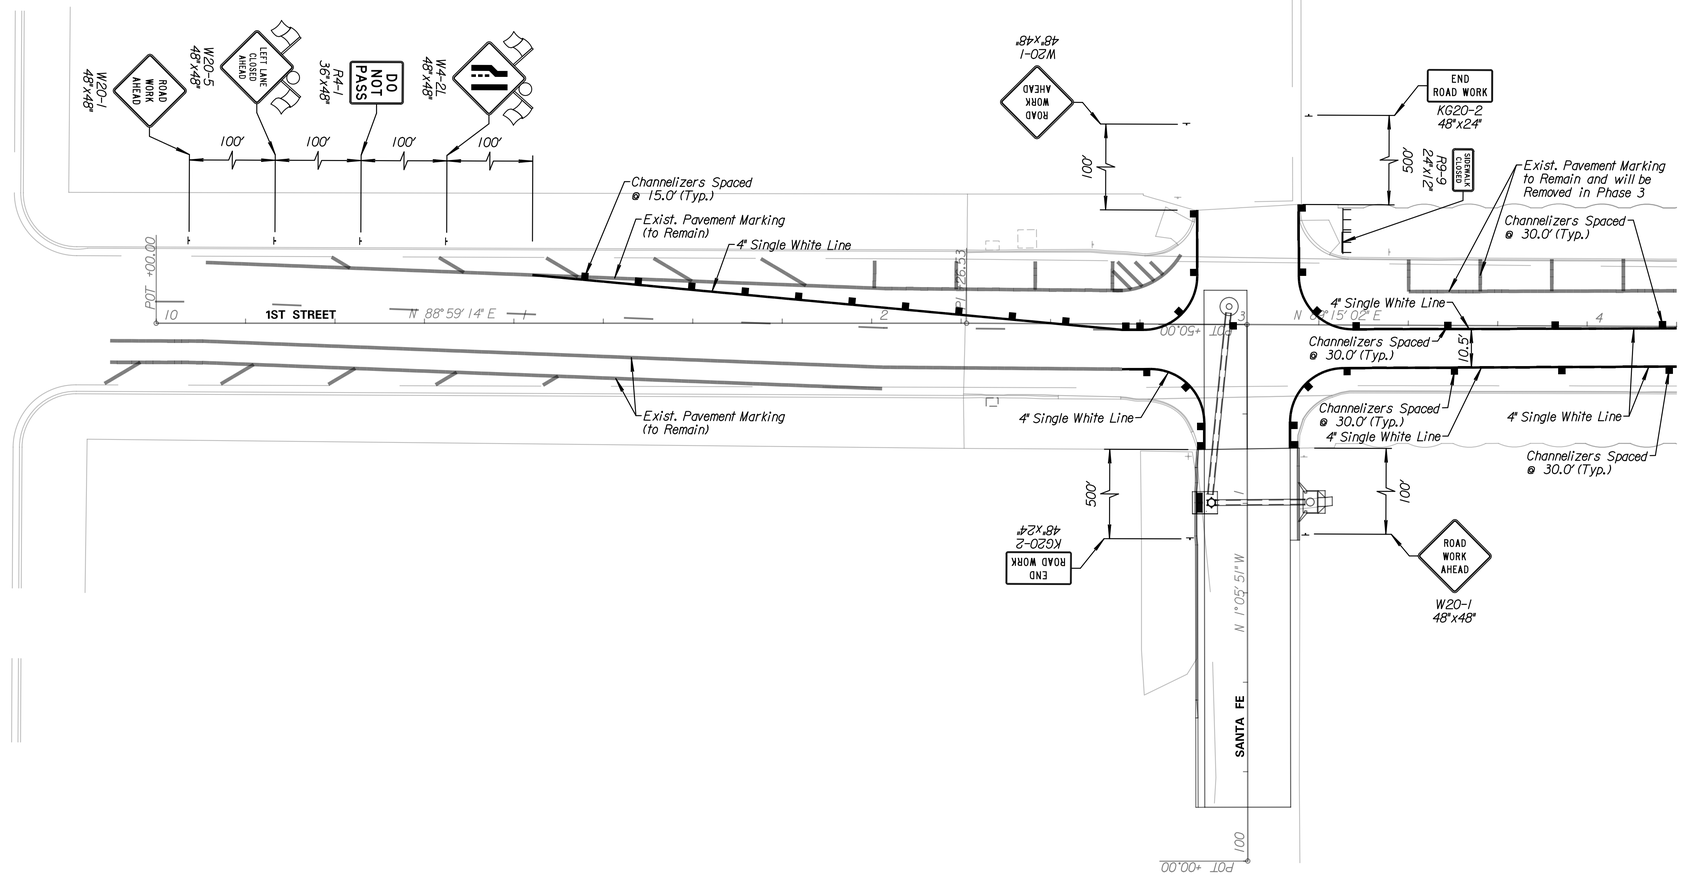

TranSystems
245 NORTH WACO
SUITE 222
WICHITA, KANSAS 67202
PHONE: 316-303-3000
FAX: 316-303-0156

CONSULTANTS:

LK ARCHITECTURE, INC.
345 RIVERVIEW
SUITE 200
WICHITA, KANSAS 67208
PHONE: 316-268-0230

1ST STREET IMPROVEMENTS
SANTA FE TO WASHINGTON IN OLD TOWN

WICHITA, KANSAS

CITY OF WICHITA

REVISIONS:

MARK	DATE	DESCRIPTION

PROJ NO: 472-85285
SCALE: 1"=20'
DATE: 7/5/2017
DESIGNED BY: TAU
DRAWN BY: TAU
CHECKED BY: MDB

SHEET TITLE:

1ST STREET IMPROVEMENTS TRAFFIC CONTROL PHASE 2

SHEET NO.

57

SHEET 57 OF 90

IF THIS DRAWING IS LESS THAN 22" X 36" IT IS A REDUCED SIZE DRAWING

taumwel
7/5/2017 - 3:58:19 PM - c:\transystems\pw_bcat\transyscorp-pw11\taumwel\d5452573\C-CPP-M01-201.dgn